CO-OP MINING CO.

HUNTINGTON, UTAH

HYDROLOGY MAP

SCALE:	DRAWN BY:	DATE:
1" = 50'	C. Reynolds	7/17/91

BEAR CANYON | PLATE 7-1C

REV.	DATE	REMARKS	APPR.
1	1/02/92	CATCH BASIN BY SHOP ADDED	7/22/92
2	4/30/92	DIST. BOUND. MOD. (DO-92C,NOV 91-35-8-1)	7/22/92
3	4/10/92	DITCH D-10D & D-10aD ADDED	7/20/92
4	4/22/92	B.T.C.A. AREA ADDRESSED (DO-92A)	10/29/92
5	11/16/92	TIPPLE EROSION PROPOSAL ADDED (92P)	12/04/92
6	7/08/93	Coal Storag Pad & Outslope Cleanup (93D)	9/14/93
7	7/12/93	Holst Rd. Redesignated/Surface Fac. Updated (93E)	9/16/93
8	10/05/93	D-13D Added/AD-8 Revised (93K) (NOV 5-1,6-1)	10/28/93
9	12/06/93	Antifreeze Storage Tank Added (93O)	12/17/93
10	4/20/94	Tank Seam Access Road Added (93B)	

RECEIVED MAY 25 DIV. OF OIL, GAS & MINING

DRAFT

REGISTERED PROFESSIONAL ENGINEER No. 7900 KIMLY C. MANGUM STATE OF UTAH

LEGEND

PERMIT BOUNDARY		CONTOUR LINE	6960	UNDISTURBED DRAINAGE	D-2U
DISTURBED AREA		WATER LINES	W	DISTURBED DRAINAGE	D-2D
PRE-1977 DISTURBANCE		SECTION LINE		DRAINAGE BOUNDARY	
CULVERTS		SEE PLATES 2-4 FOR SURFACE FACILITIES		SEE PLATE 7-5 FOR COMPLETE WATERSHED MAP	
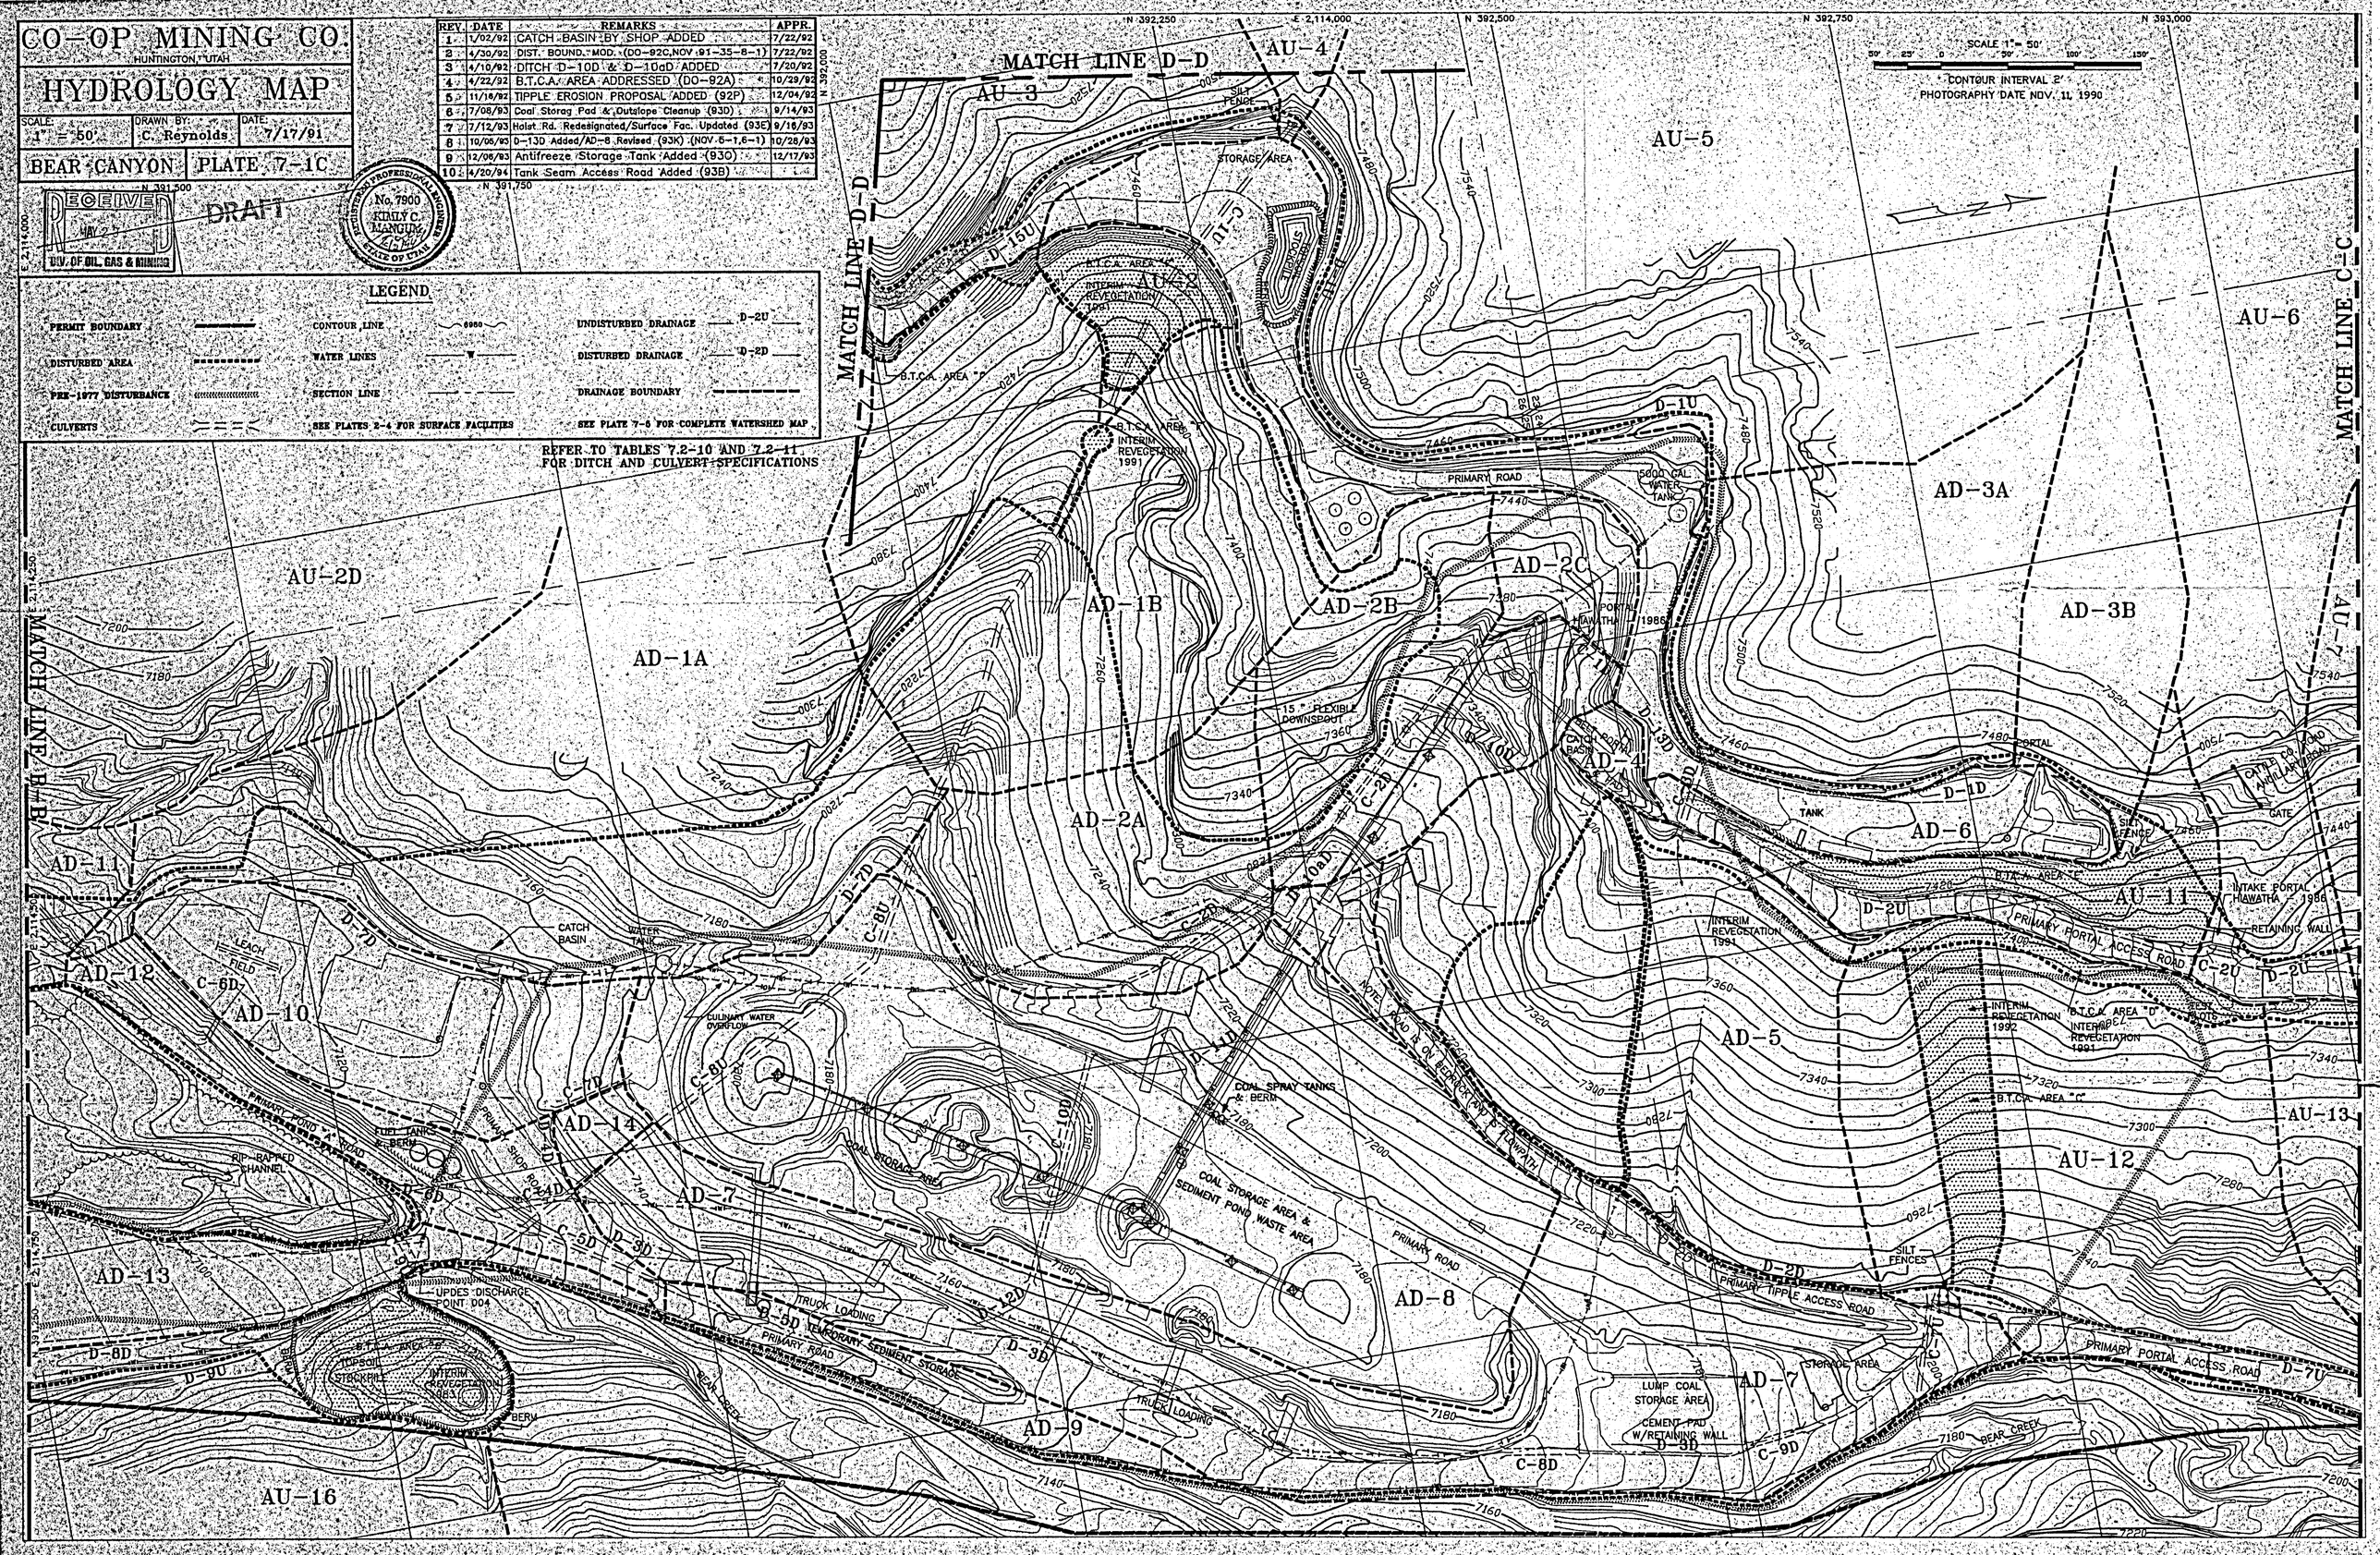
REFER TO TABLES 7.2-10 AND 7.2-11 FOR DITCH AND CULVERT SPECIFICATIONS