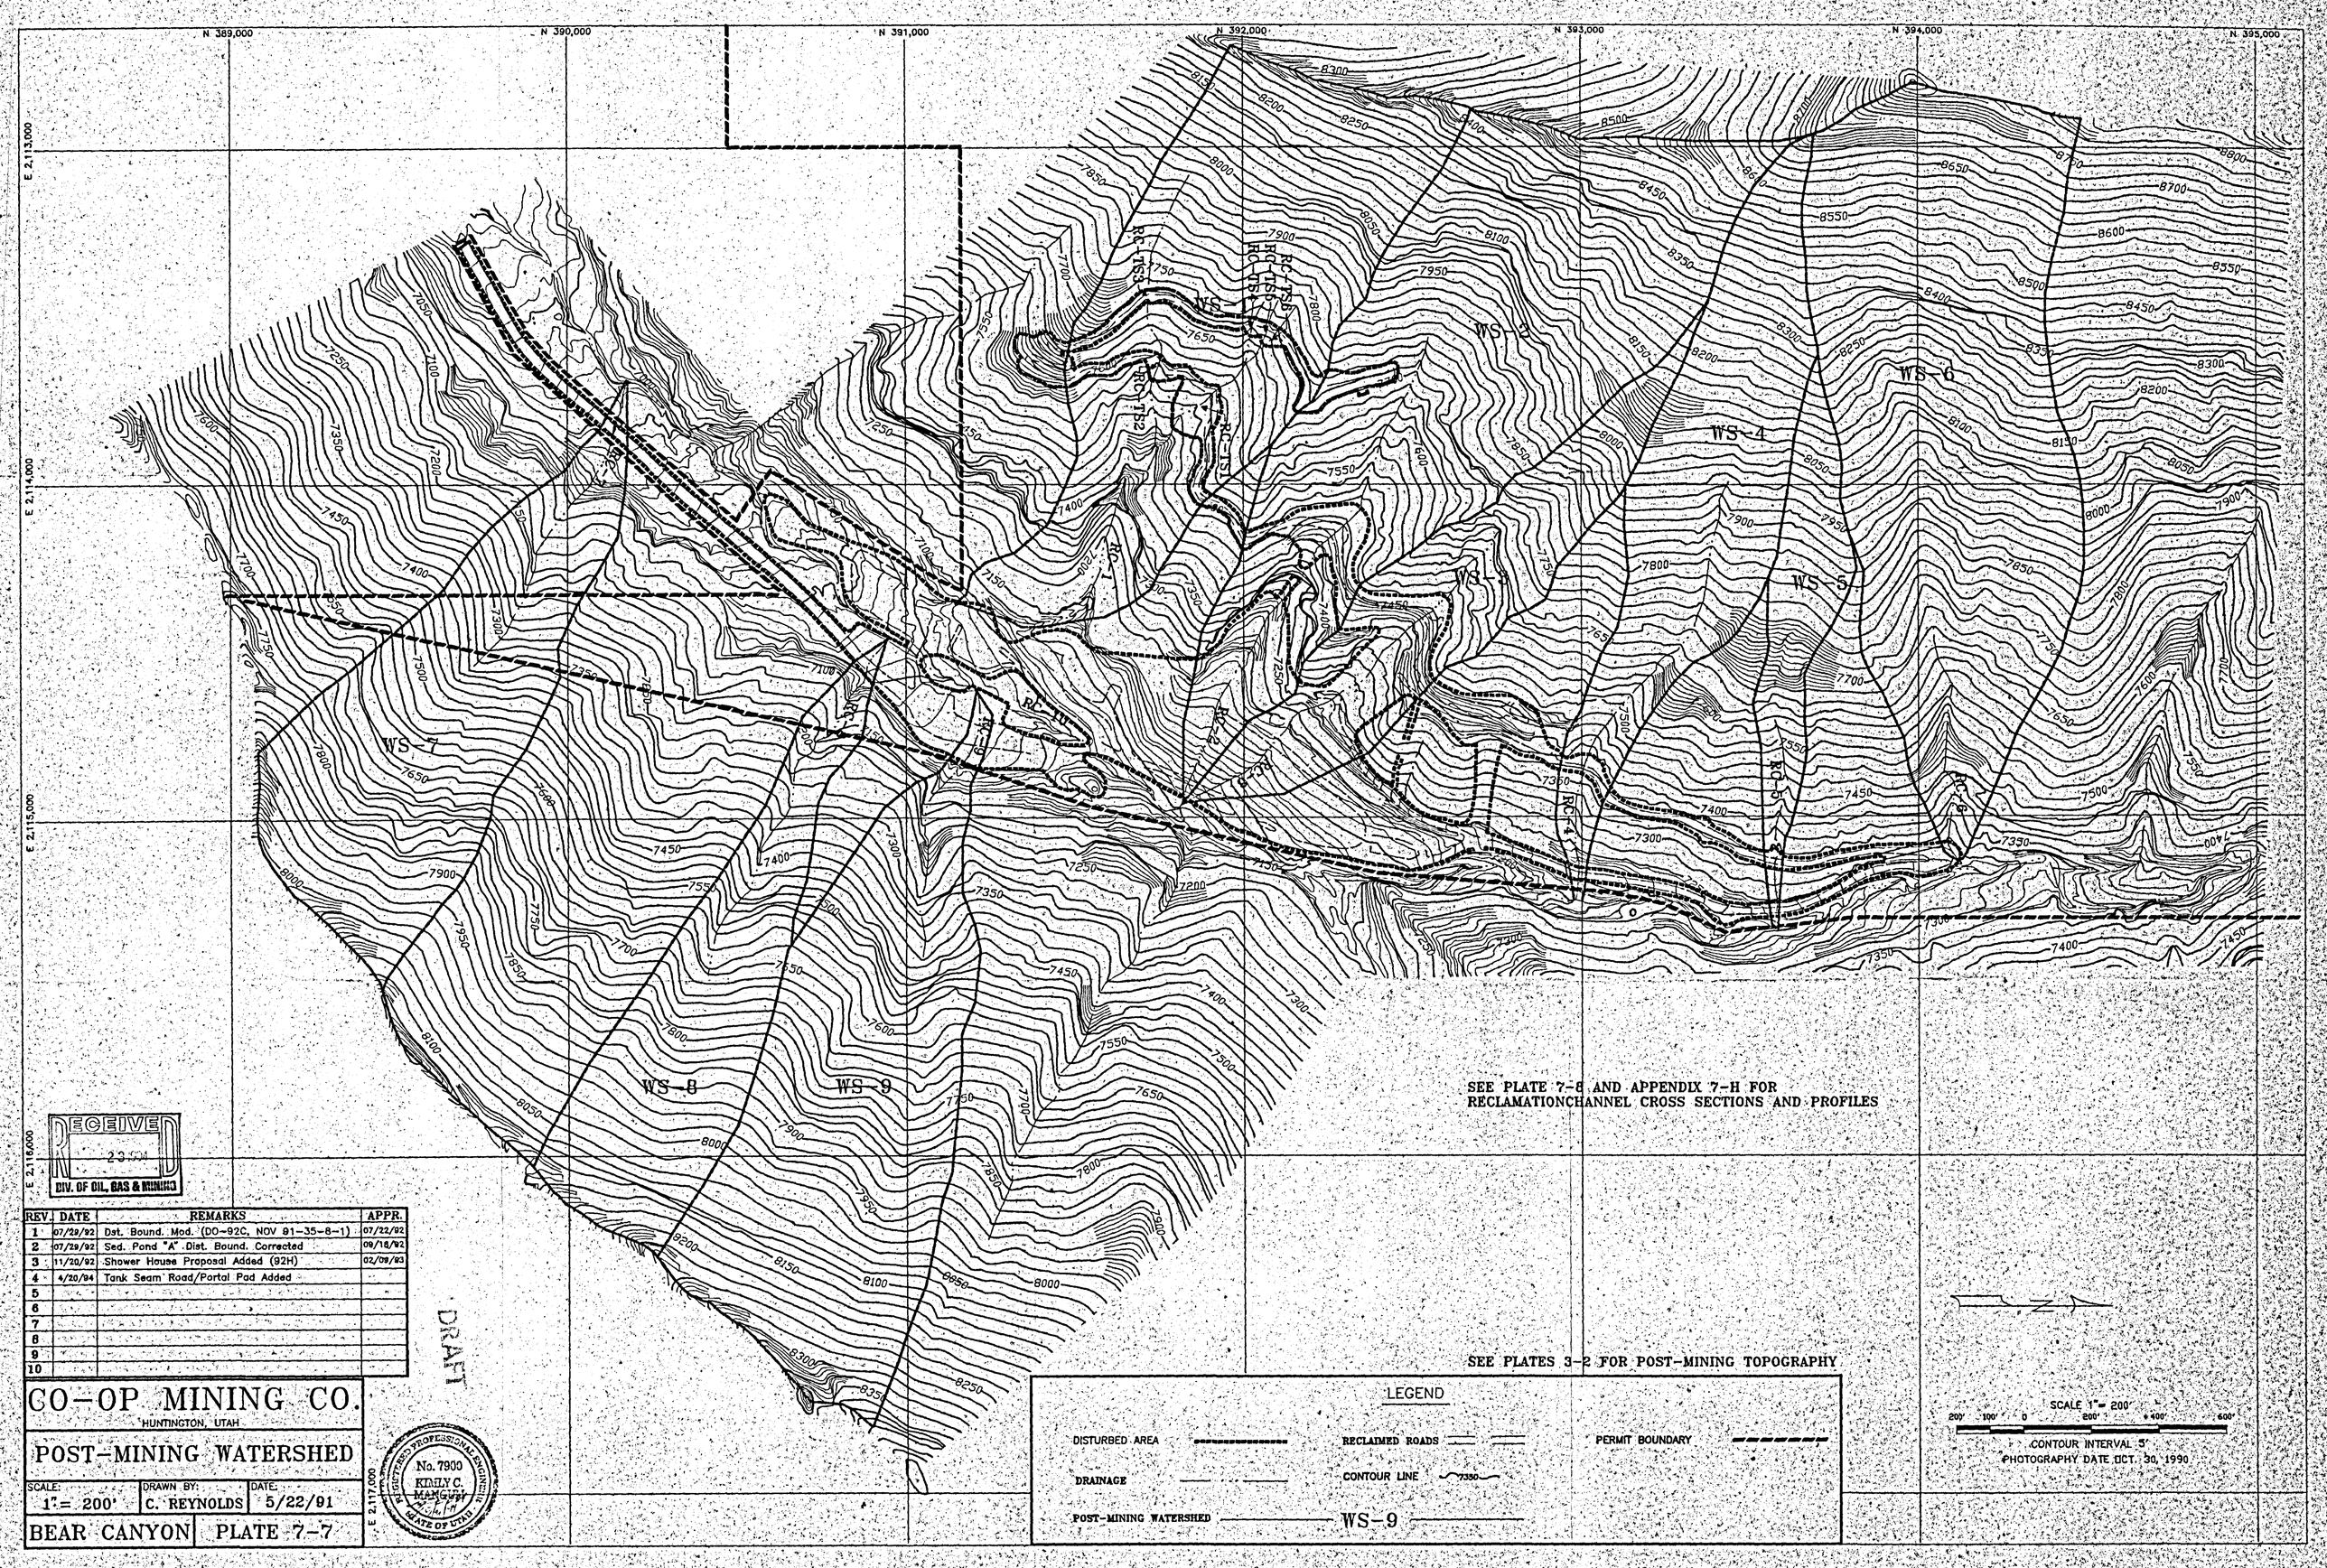

REV.	DATE	REMARKS	APPR.
1	07/29/92	Dst. Bound. Mod. (DO-92C, NOV 91-35-8-1)	07/22/92
2	07/29/92	Sed. Pond "A" Dist. Bound. Corrected	08/18/92
3	11/20/92	Shower House Proposal Added (92H)	02/09/93
4	4/20/94	Tank Seam Road/Portal Pad Added	
5			
6			
7			
8			
9			
10			

CO-OP MINING CO.
HUNTINGTON, UTAH

POST-MINING WATERSHED

SCALE:	DRAWN BY:	DATE:
1" = 200'	C. REYNOLDS	5/22/91

BEAR CANYON | PLATE 7-7