CO-OP MINING CO.

HUNTINGTON, UTAH

SURFACE FACILITIES

SCALE:	DRAWN BY:	DATE:
1" = 50'	C. Reynolds	8/26/91

BEAR CANYON | PLATE 2-4C

REV.	DATE	REMARKS	APPR.
1	6/11/92	LOADOUT TUNNEL ADDITION	7/06/92
2	4/28/92	COAL STORAGE PROPOSAL ADDED	7/07/92
3	5/01/92	CONCRETE EQUIPMENT WASH PAD ADDED	7/15/92
4	4/30/92	DIST. BOUND. MOD. (DO-92C,NOV 91-35-8-1)	7/22/92
5	5/15/92	COAL WASTE STORAGE AREA DESIGNATED	12/16/92
6	7/08/93	Coal Storag Pad & Outslope Cleanup (93D)	9/14/93
7	7/12/93	Hoist Road Ref. Removed/Surface Facilities Updated (93E)	9/16/93
8	8/11/93	Transformer Pad (93L)	9/16/93
9	10/05/93	Drainage AD-8 Regraded into D-7D (93K)	10/28/93
10	12/06/93	Antifreeze Storage Tank Added	

DRAFT

RECEIVED DEC 14 1993 DIVISION OF OIL, GAS & MINING

No. 7890 KENT C. HOLLIDAY

CROSS-SECTIONS LOCATED ON PLATE 3-1

LEGEND
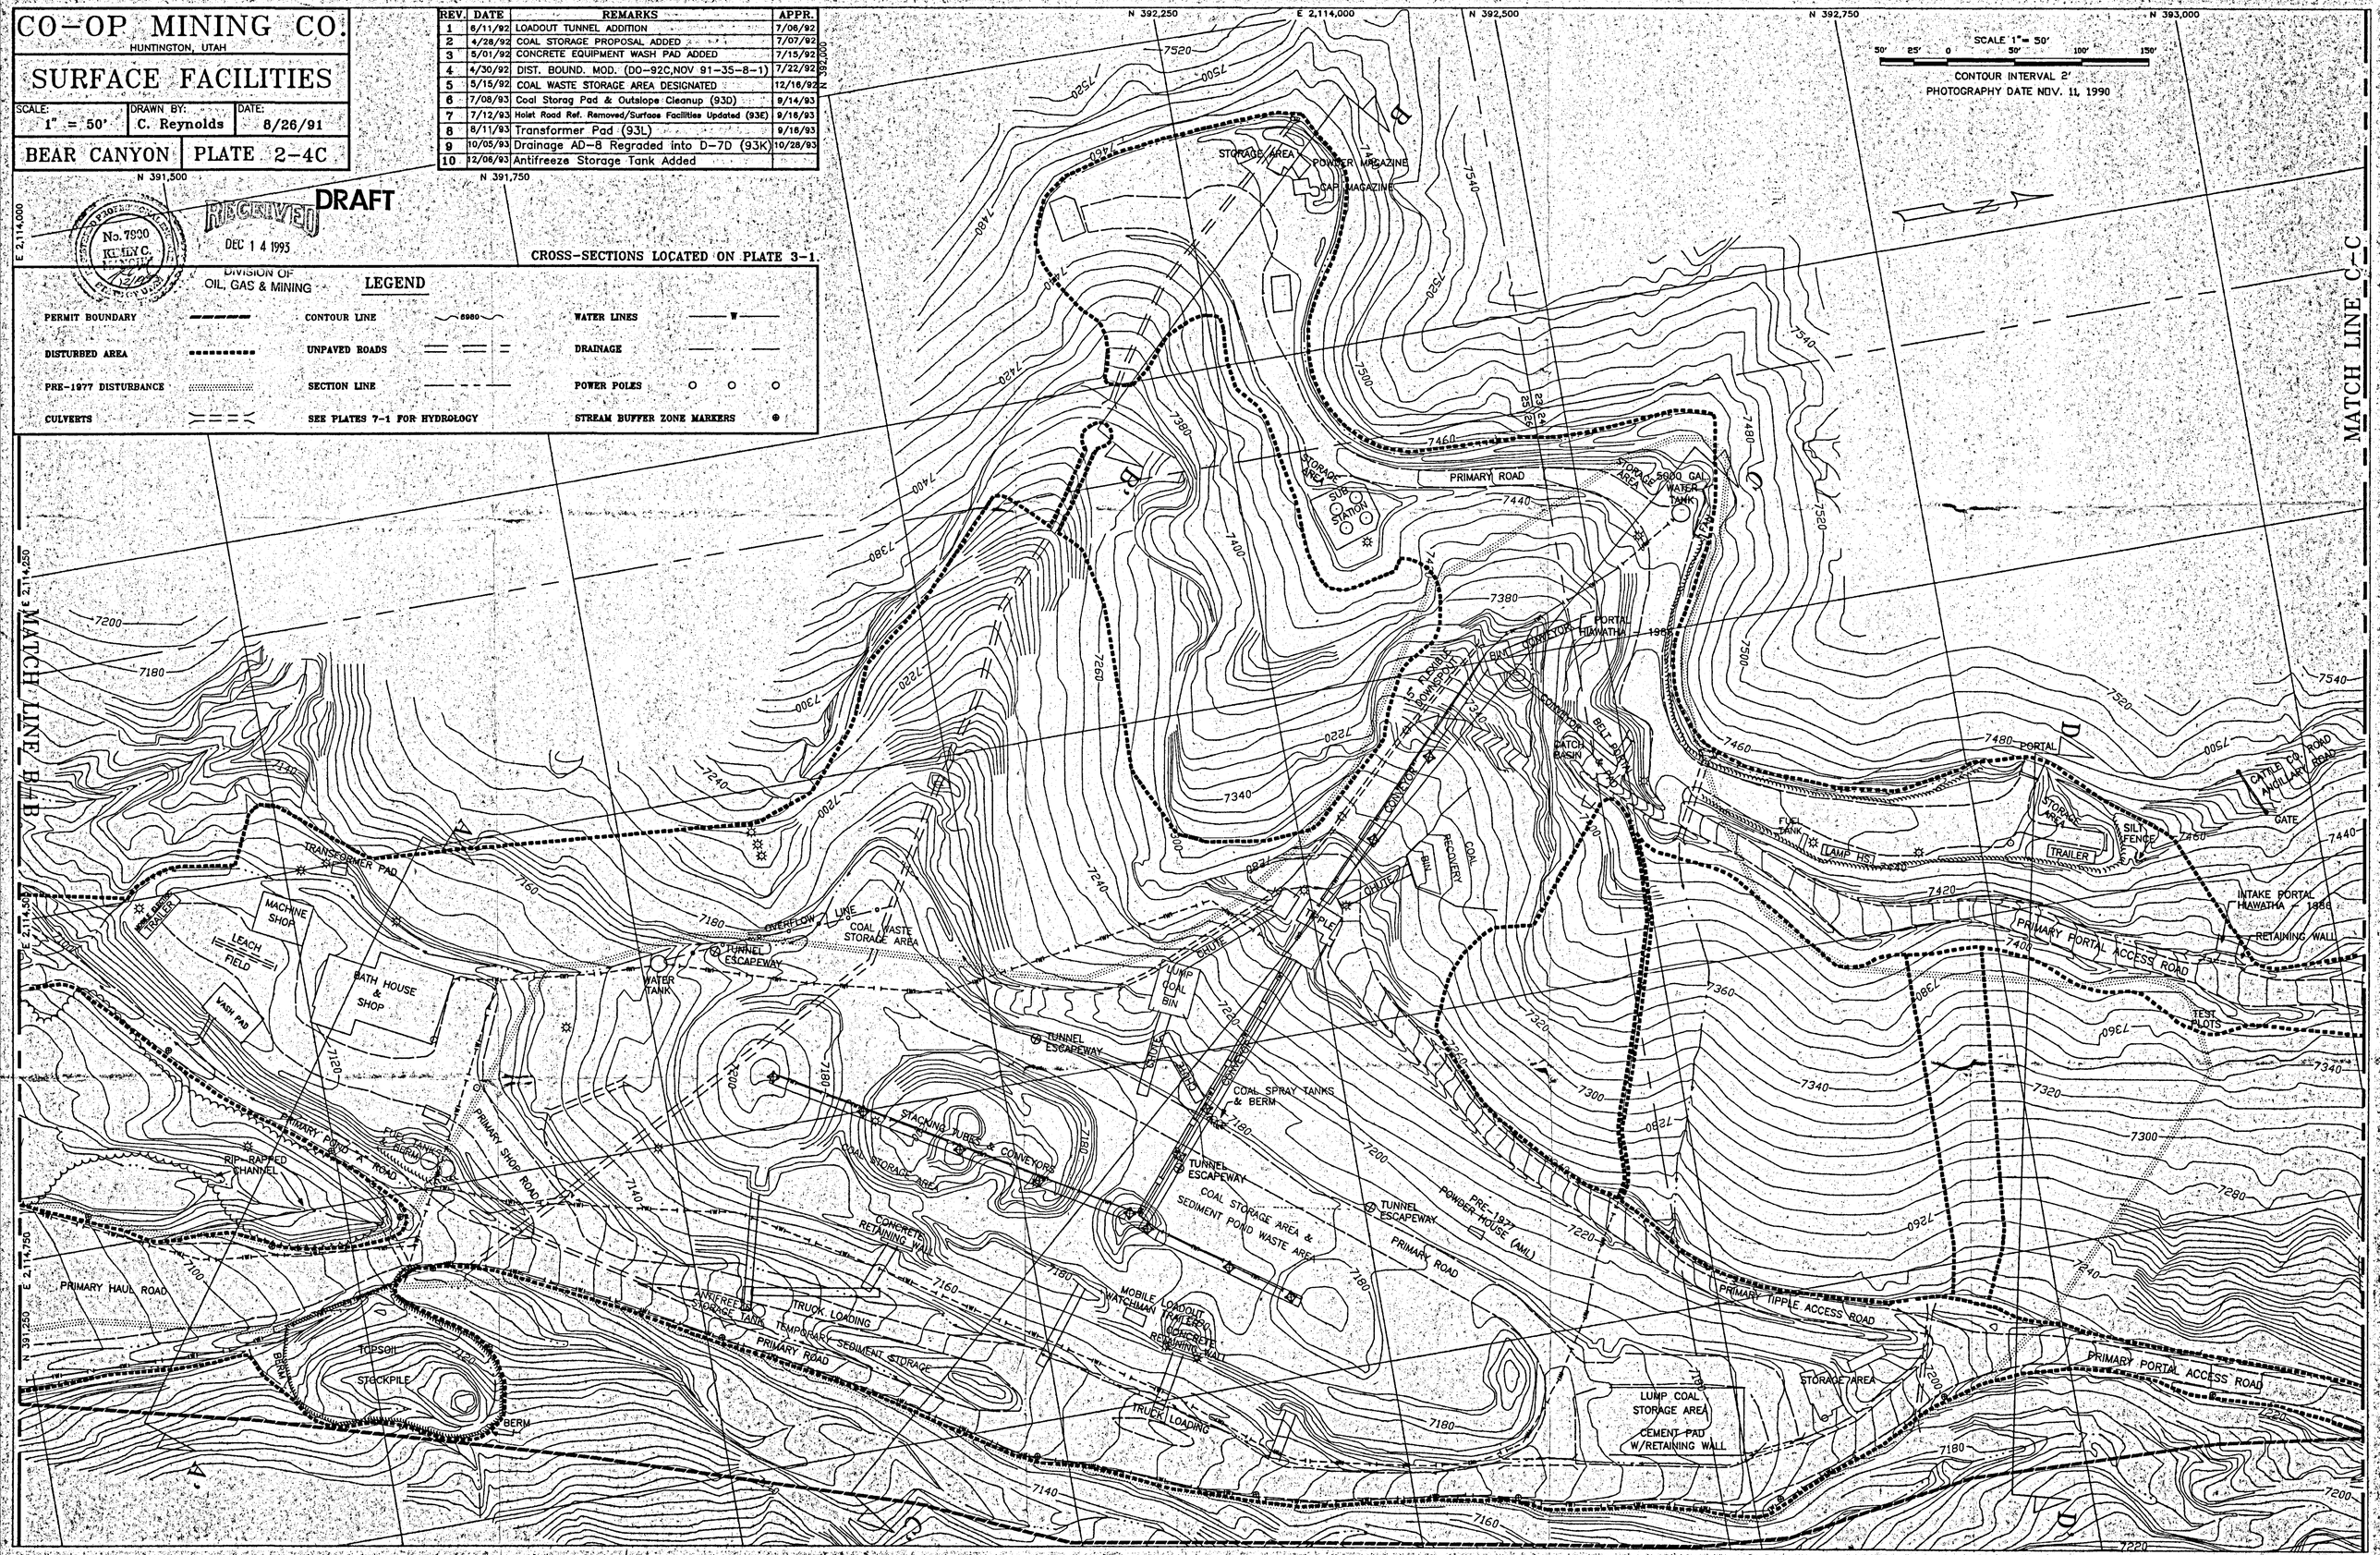
PERMIT BOUNDARY
DISTURBED AREA
PRE-1977 DISTURBANCE
CULVERTS
CONTOUR LINE
UNPAVED ROADS
SECTION LINE
SEE PLATES 7-1 FOR HYDROLOGY
WATER LINES
DRAINAGE
POWER POLES
STREAM BUFFER ZONE MARKERS