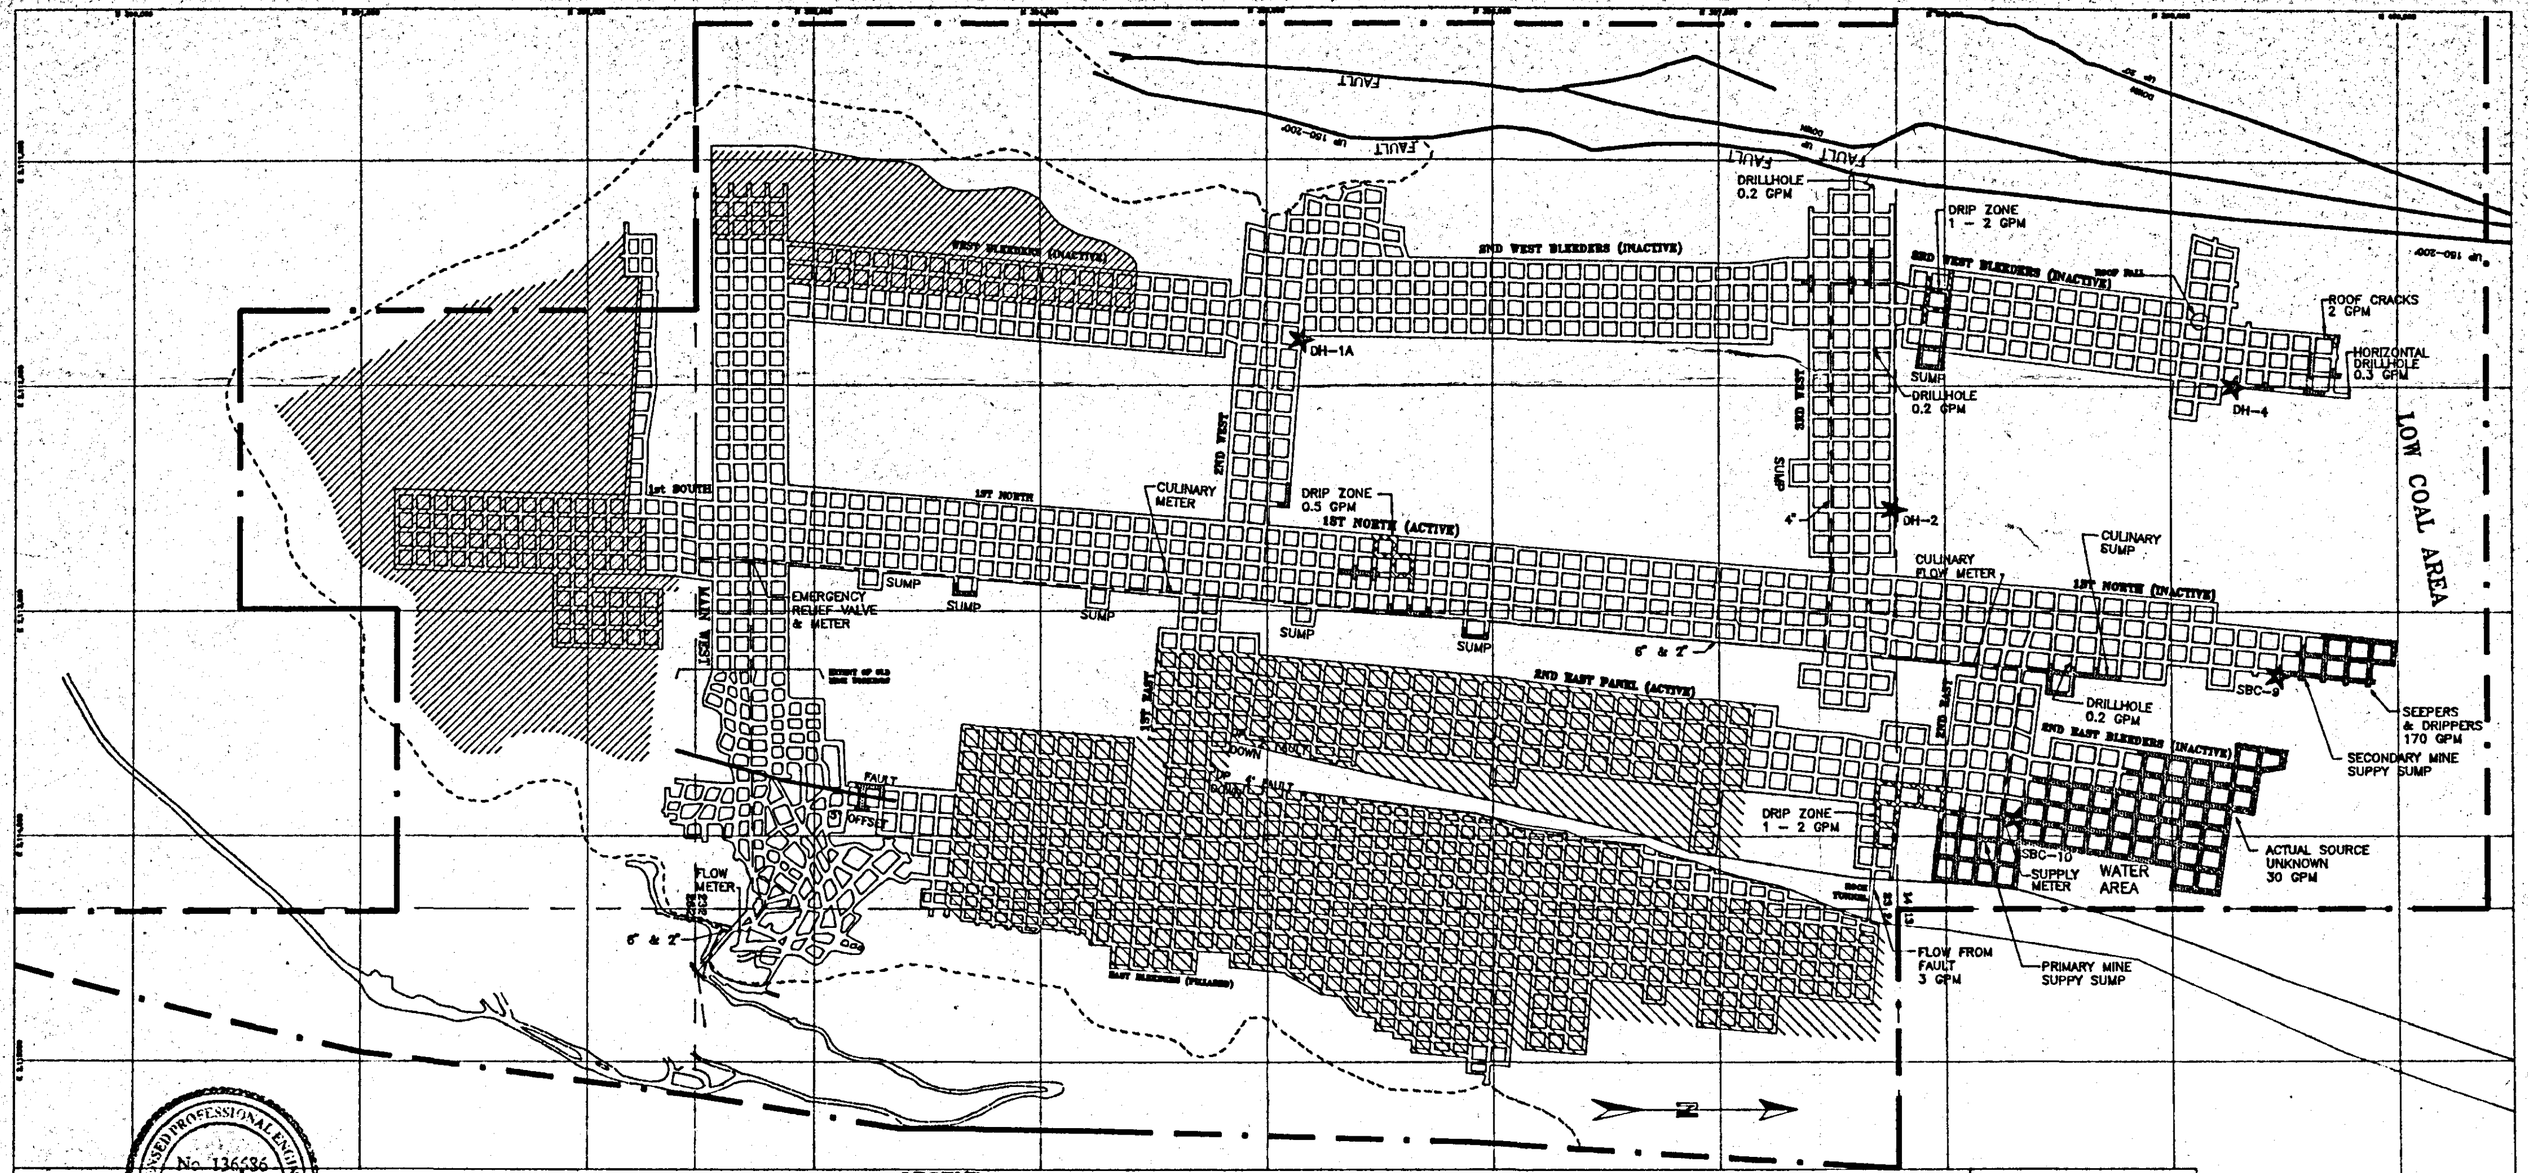

LEGEND

MINE WORKINGS	STANDING WATER	MINE WATER LINE	PERMIT BOUNDARY
PILLARED AREA	ROOF DRIPPERS	WATER SAMPLE POINT ✱ SBC-9	COAL OUTCROP
FAULT	FLOOR SEEPS		

HIAWATHA SEAM STRIKE - N 19° 45'

DIP 2.5%

LICENSED PROFESSIONAL ENGINEER No. 136686 C. MANGUM STATE OF UTAH

DATE 1/21/95

CO-OP MINING CO.	
MINE WATER SURVEY	
SCALE 1" = 800'	DRAWN BY C. Reynolds	DATE 01-01-95
BEAR CANYON	PLATE 7-10A