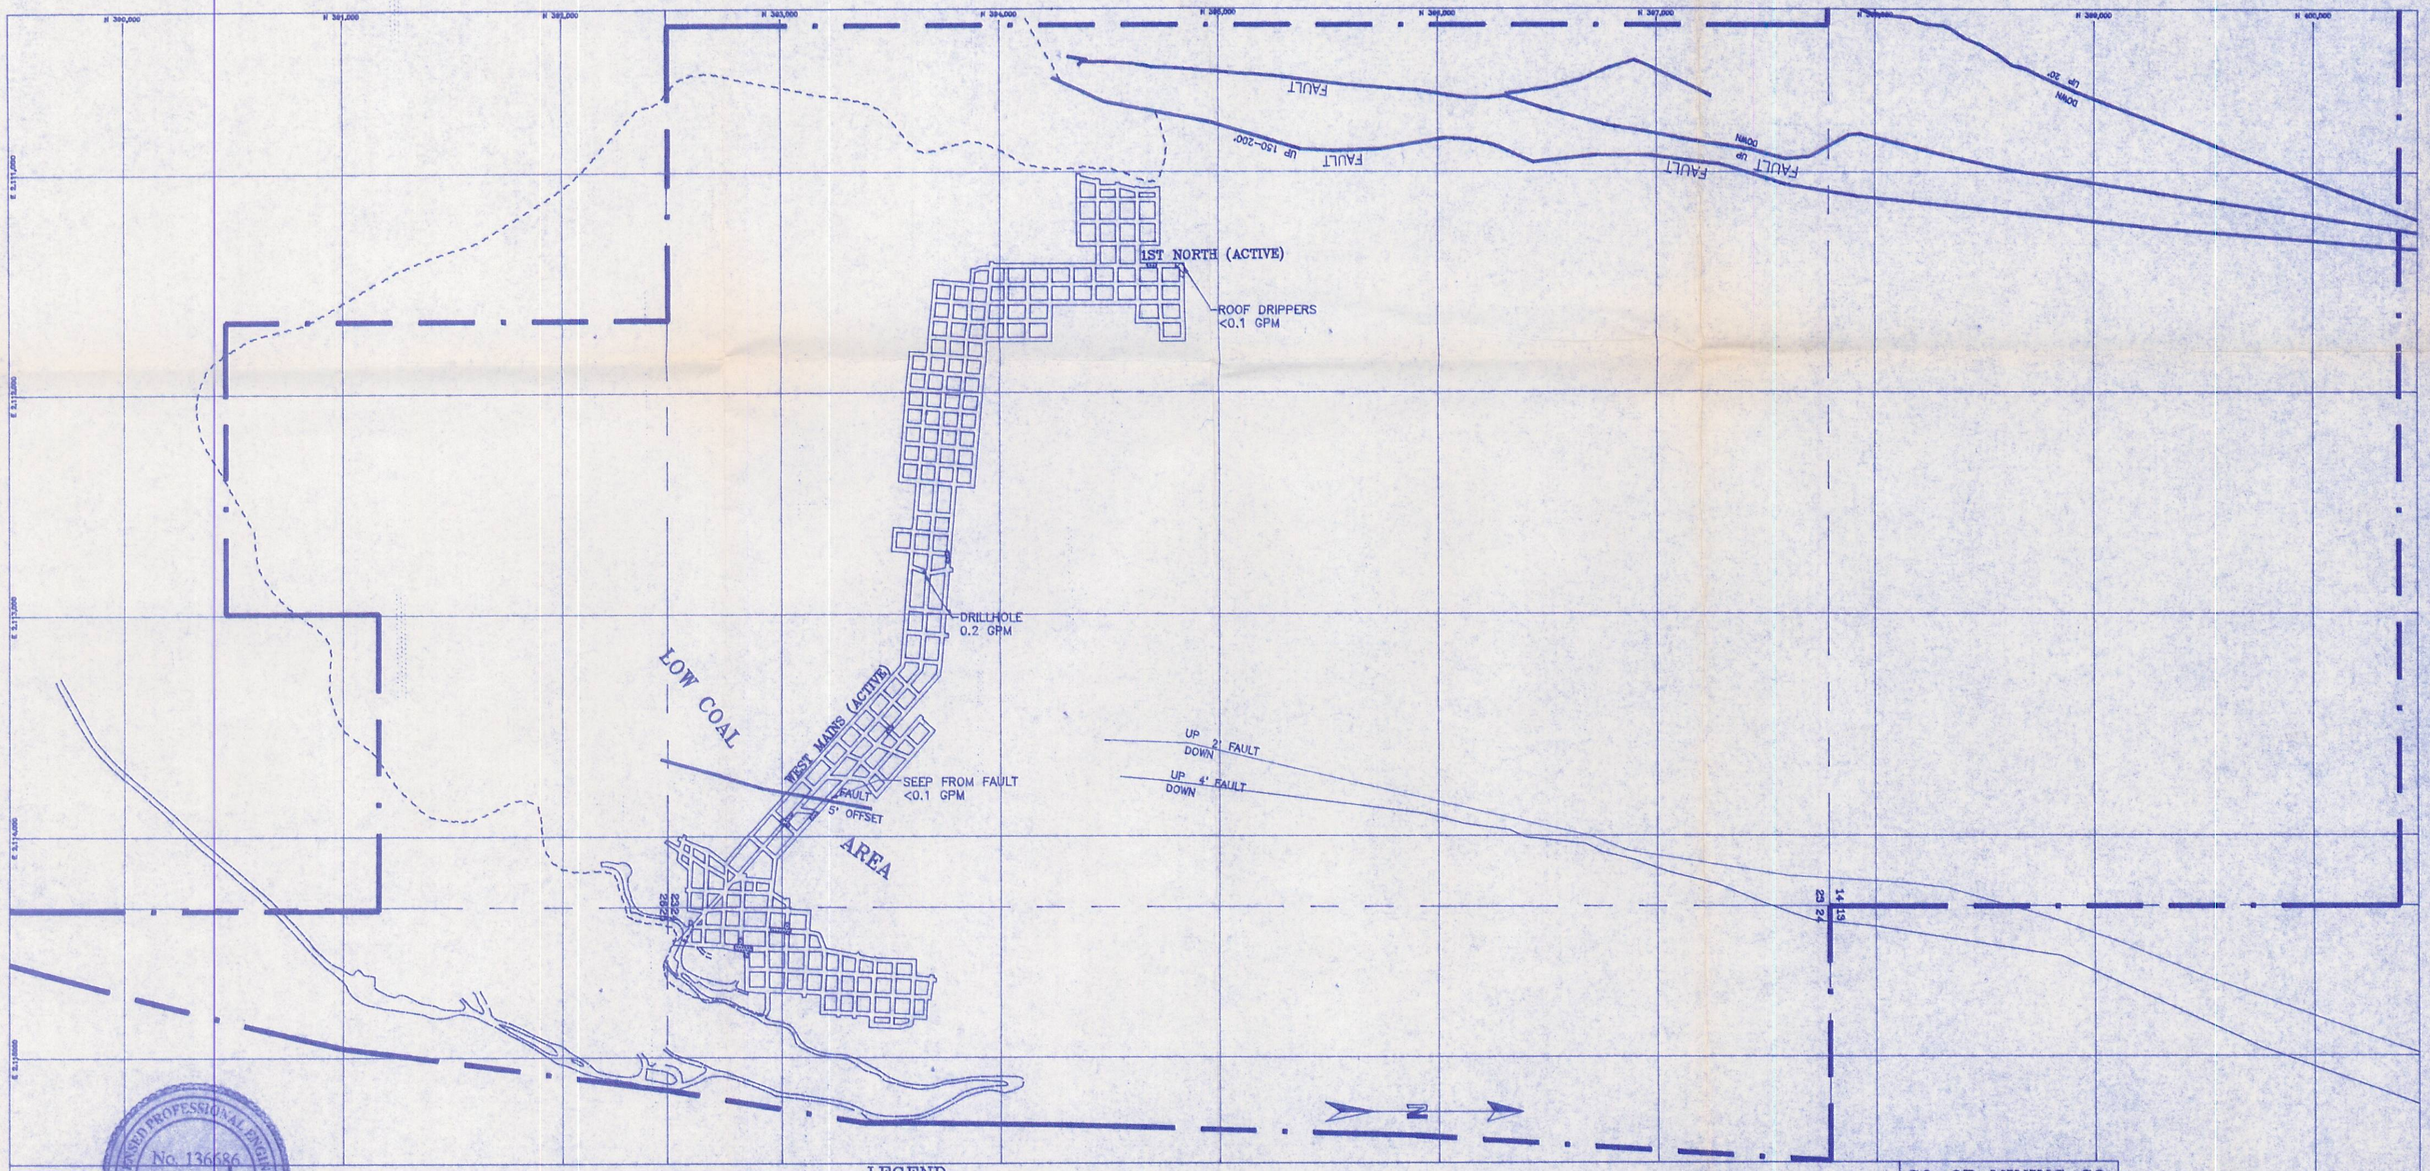

LEGEND

MINE WORKINGS		STANDING WATER		MINE WATER LINE		PERMIT BOUNDARY	
PILLARED AREA		ROOF DRIPPERS		WATER SAMPLE POINT	✱ SBC-9	COAL OUTCROP	
FAULT		FLOOR SEEPS					

HIAWATHA SEAM
STRIKE - N 19° 45'
DIP 2.5%

CO-OP MINING CO.

MINE WATER SURVEY

SCALE:	DRAWN BY:	DATE:
1" = 500'	C. Reynolds	01-01-95

BEAR CANYON | PLATE 7-10B

DATE 1/21/95 SIGNATURE

LICENSED PROFESSIONAL ENGINEER
No. 136686
KIMLY C. MANGUM
STATE OF UTAH