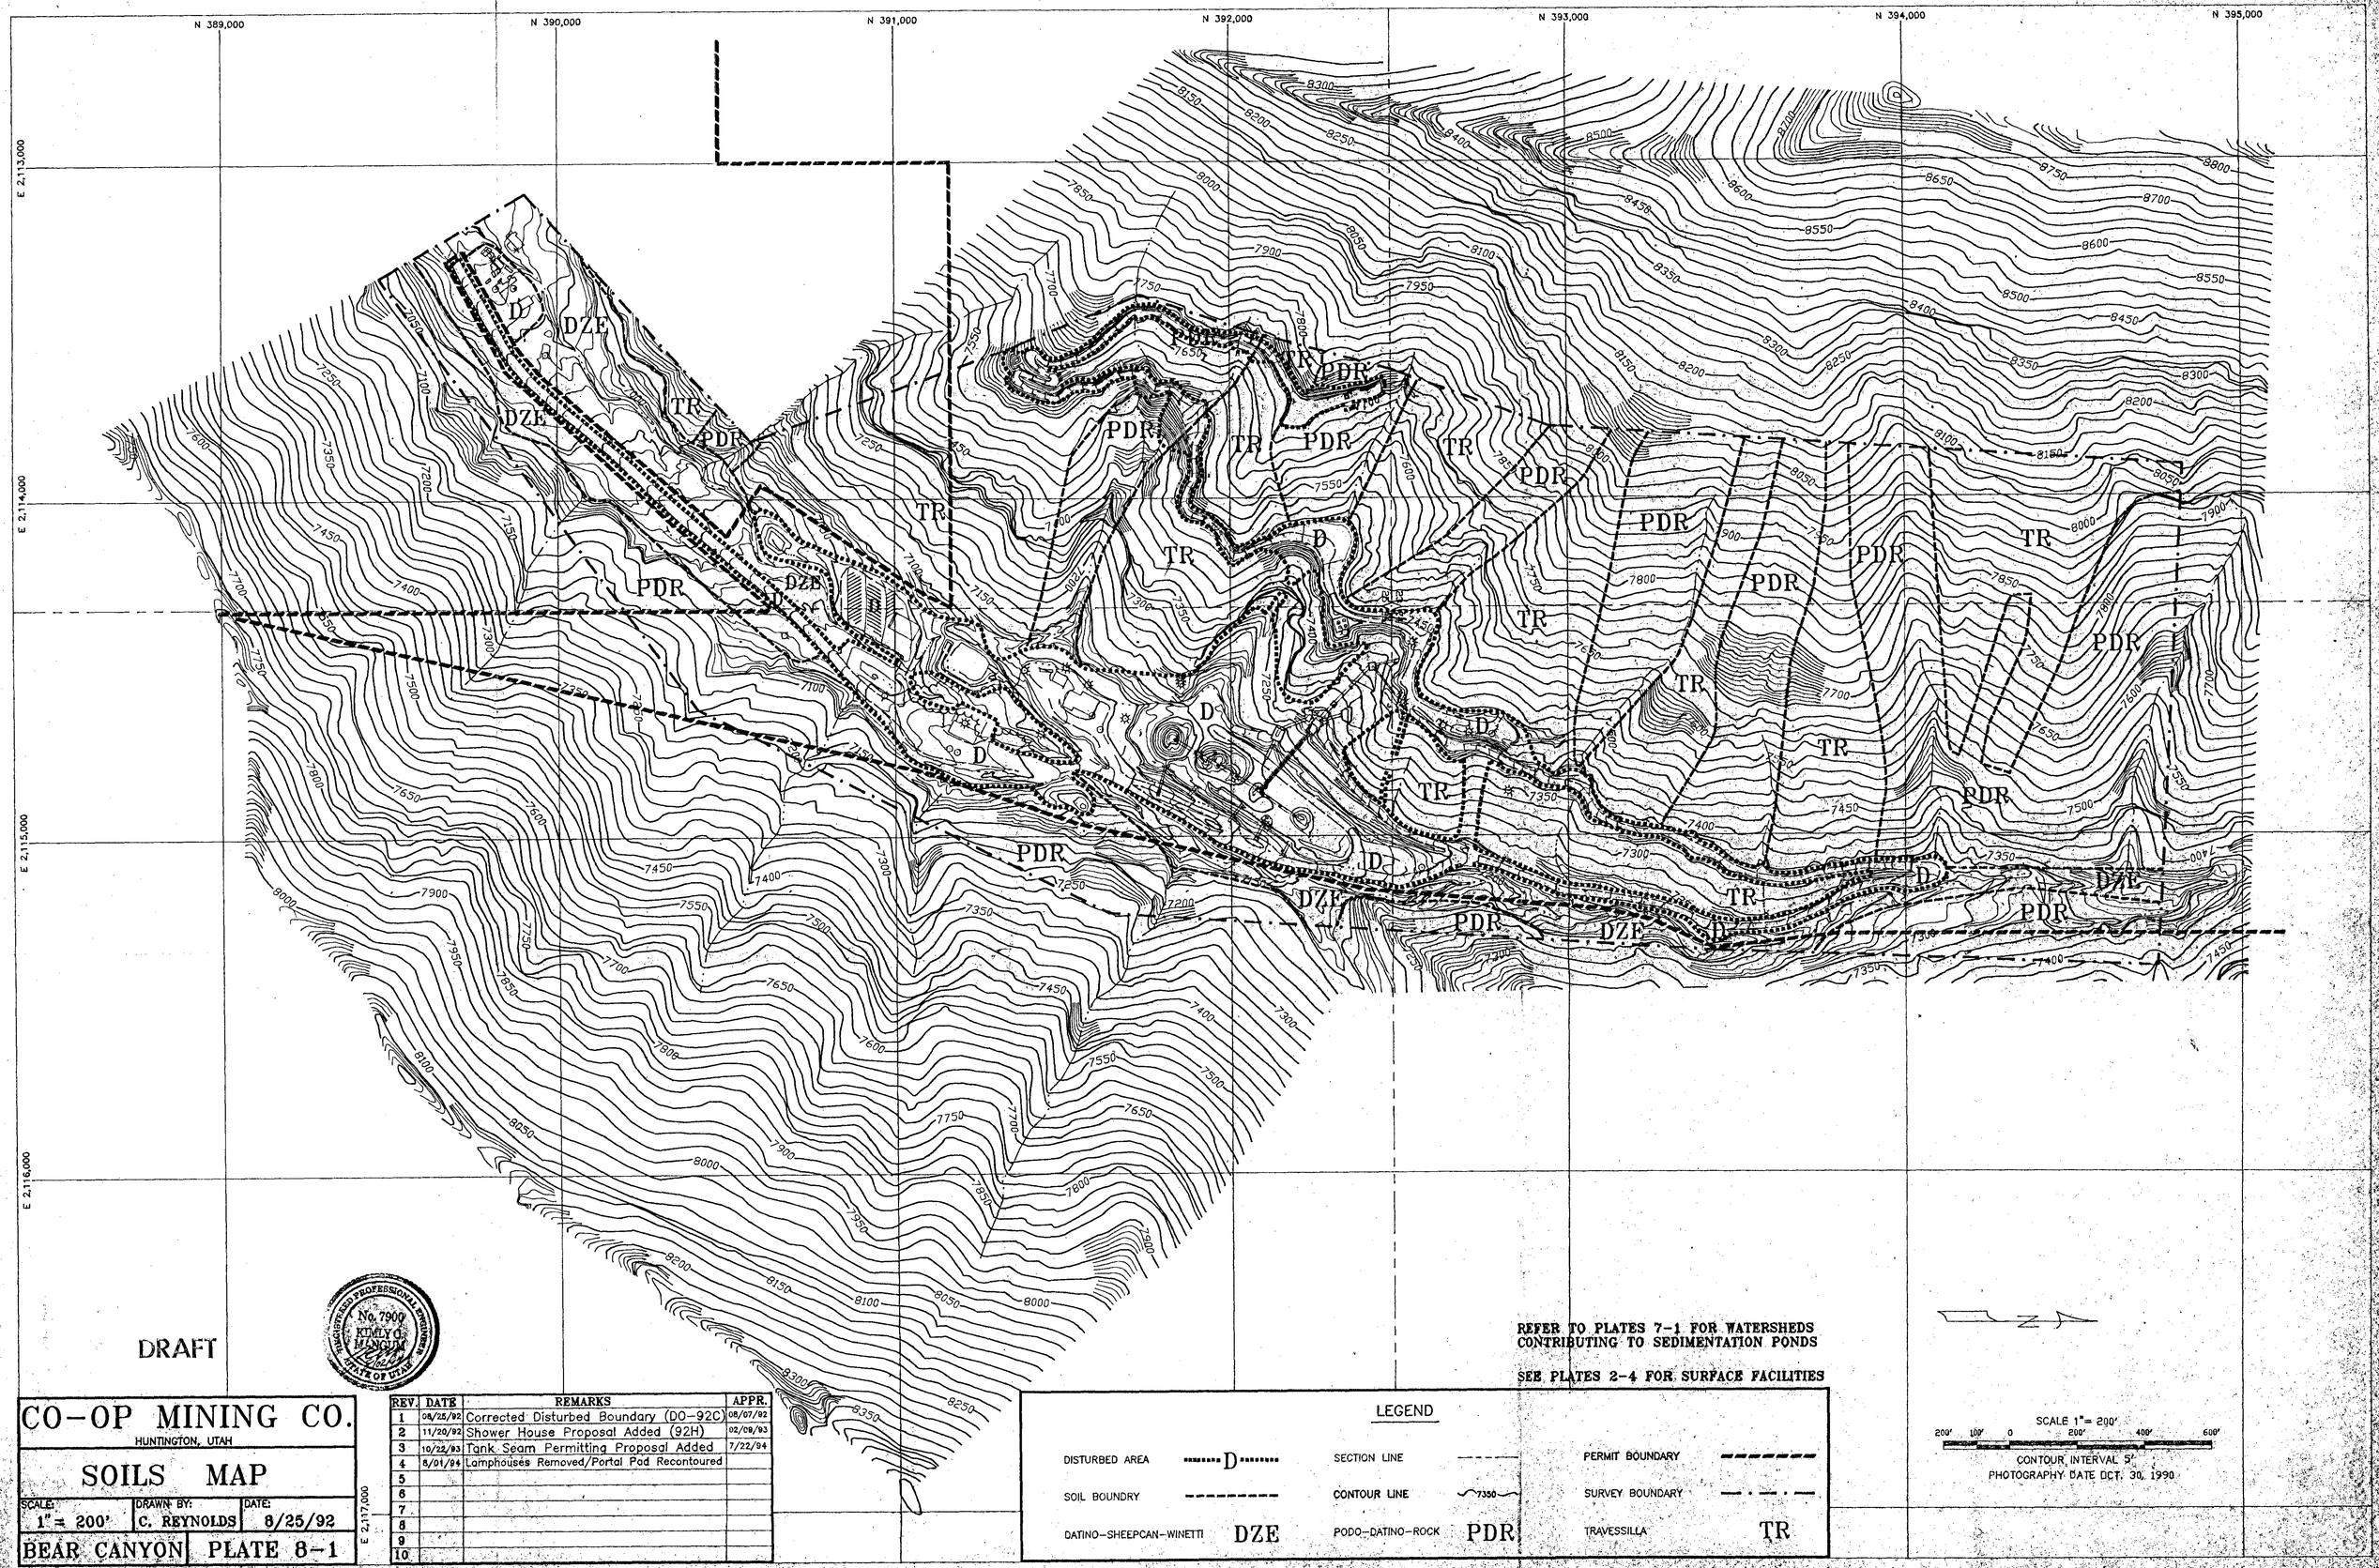


# CO-OP MINING CO.

HUNTINGTON, UTAH

## SOILS MAP

| SCALE: | DRAWN BY: | DATE: |
|---|---|---|
| 1" = 200' | C. REYNOLDS | 8/25/92 |

BEAR CANYON | PLATE 8-1

| REV. | DATE | REMARKS | APPR. |
|---|---|---|---|
| 1 | 08/25/92 | Corrected Disturbed Boundary (DO-92C) | 08/07/92 |
| 2 | 11/20/92 | Shower House Proposal Added (92H) | 02/09/93 |
| 3 | 10/22/93 | Tank Seam Permitting Proposal Added | 7/22/94 |
| 4 | 8/01/94 | Lamphouses Removed/Portal Pad Recontoured | |
| 5 | | | |
| 6 | | | |
| 7 | | | |
| 8 | | | |
| 9 | | | |
| 10 | | | |