CO-OP MINING CO.

HUNTINGTON, UTAH

RECLAMATION AREA

SCALE:	DRAWN BY:	DATE:
1" = 50'	C. REYNOLDS	5/13/91

BEAR CANYON | PLATE 8-5C

DRAFT

REV.	DATE	REMARKS	APPR.
1	6/11/92	LOADOUT TUNNEL ADDITION	7/06/92
2	4/28/92	COAL STORAGE PROPOSAL ADDED	7/07/92
3	4/30/92	DIST. BOUND. MOD. (DO-92C,NOV 91-35-8-1)	7/22/92
4	7/08/93	Coal Storag Pad & Outslope Cleanup (93D)	9/14/93
5	7/12/93	Waterline Added To Disturbed Area (93E)	9/16/93
6	8/11/93	Transformer Pad (93L)	9/16/93
7	10/05/93	Drainage AD-8 regraded into D-7D (93K)	10/28/93
8	12/08/93	Antifreeze Storage Tank Added (93O)	12/17/93
9	10/22/93	Tank Seam Road, TS-10 Added (93B)	7/22/94
10	8/01/94	Lamphouses Removed/Portal Pad Recontoured	

LEGEND

DISTURBED AREA

CONTOUR LINE

RECLAMATION AREA

AREA NOT REQUIRING RECONTOURING OR TOPSOIL WITHIN THE DISTURBED AREA

TOPSOIL SAMPLE LOCATIONS

NOTE: WHERE DISTURBED AND RECLAMATION BOUNDARIES COINCIDE, ONLY THE RECLAMATION BOUNDARY IS SHOWN.

SEE PLATE 7-7 FOR POST MINING DRAINAGE.
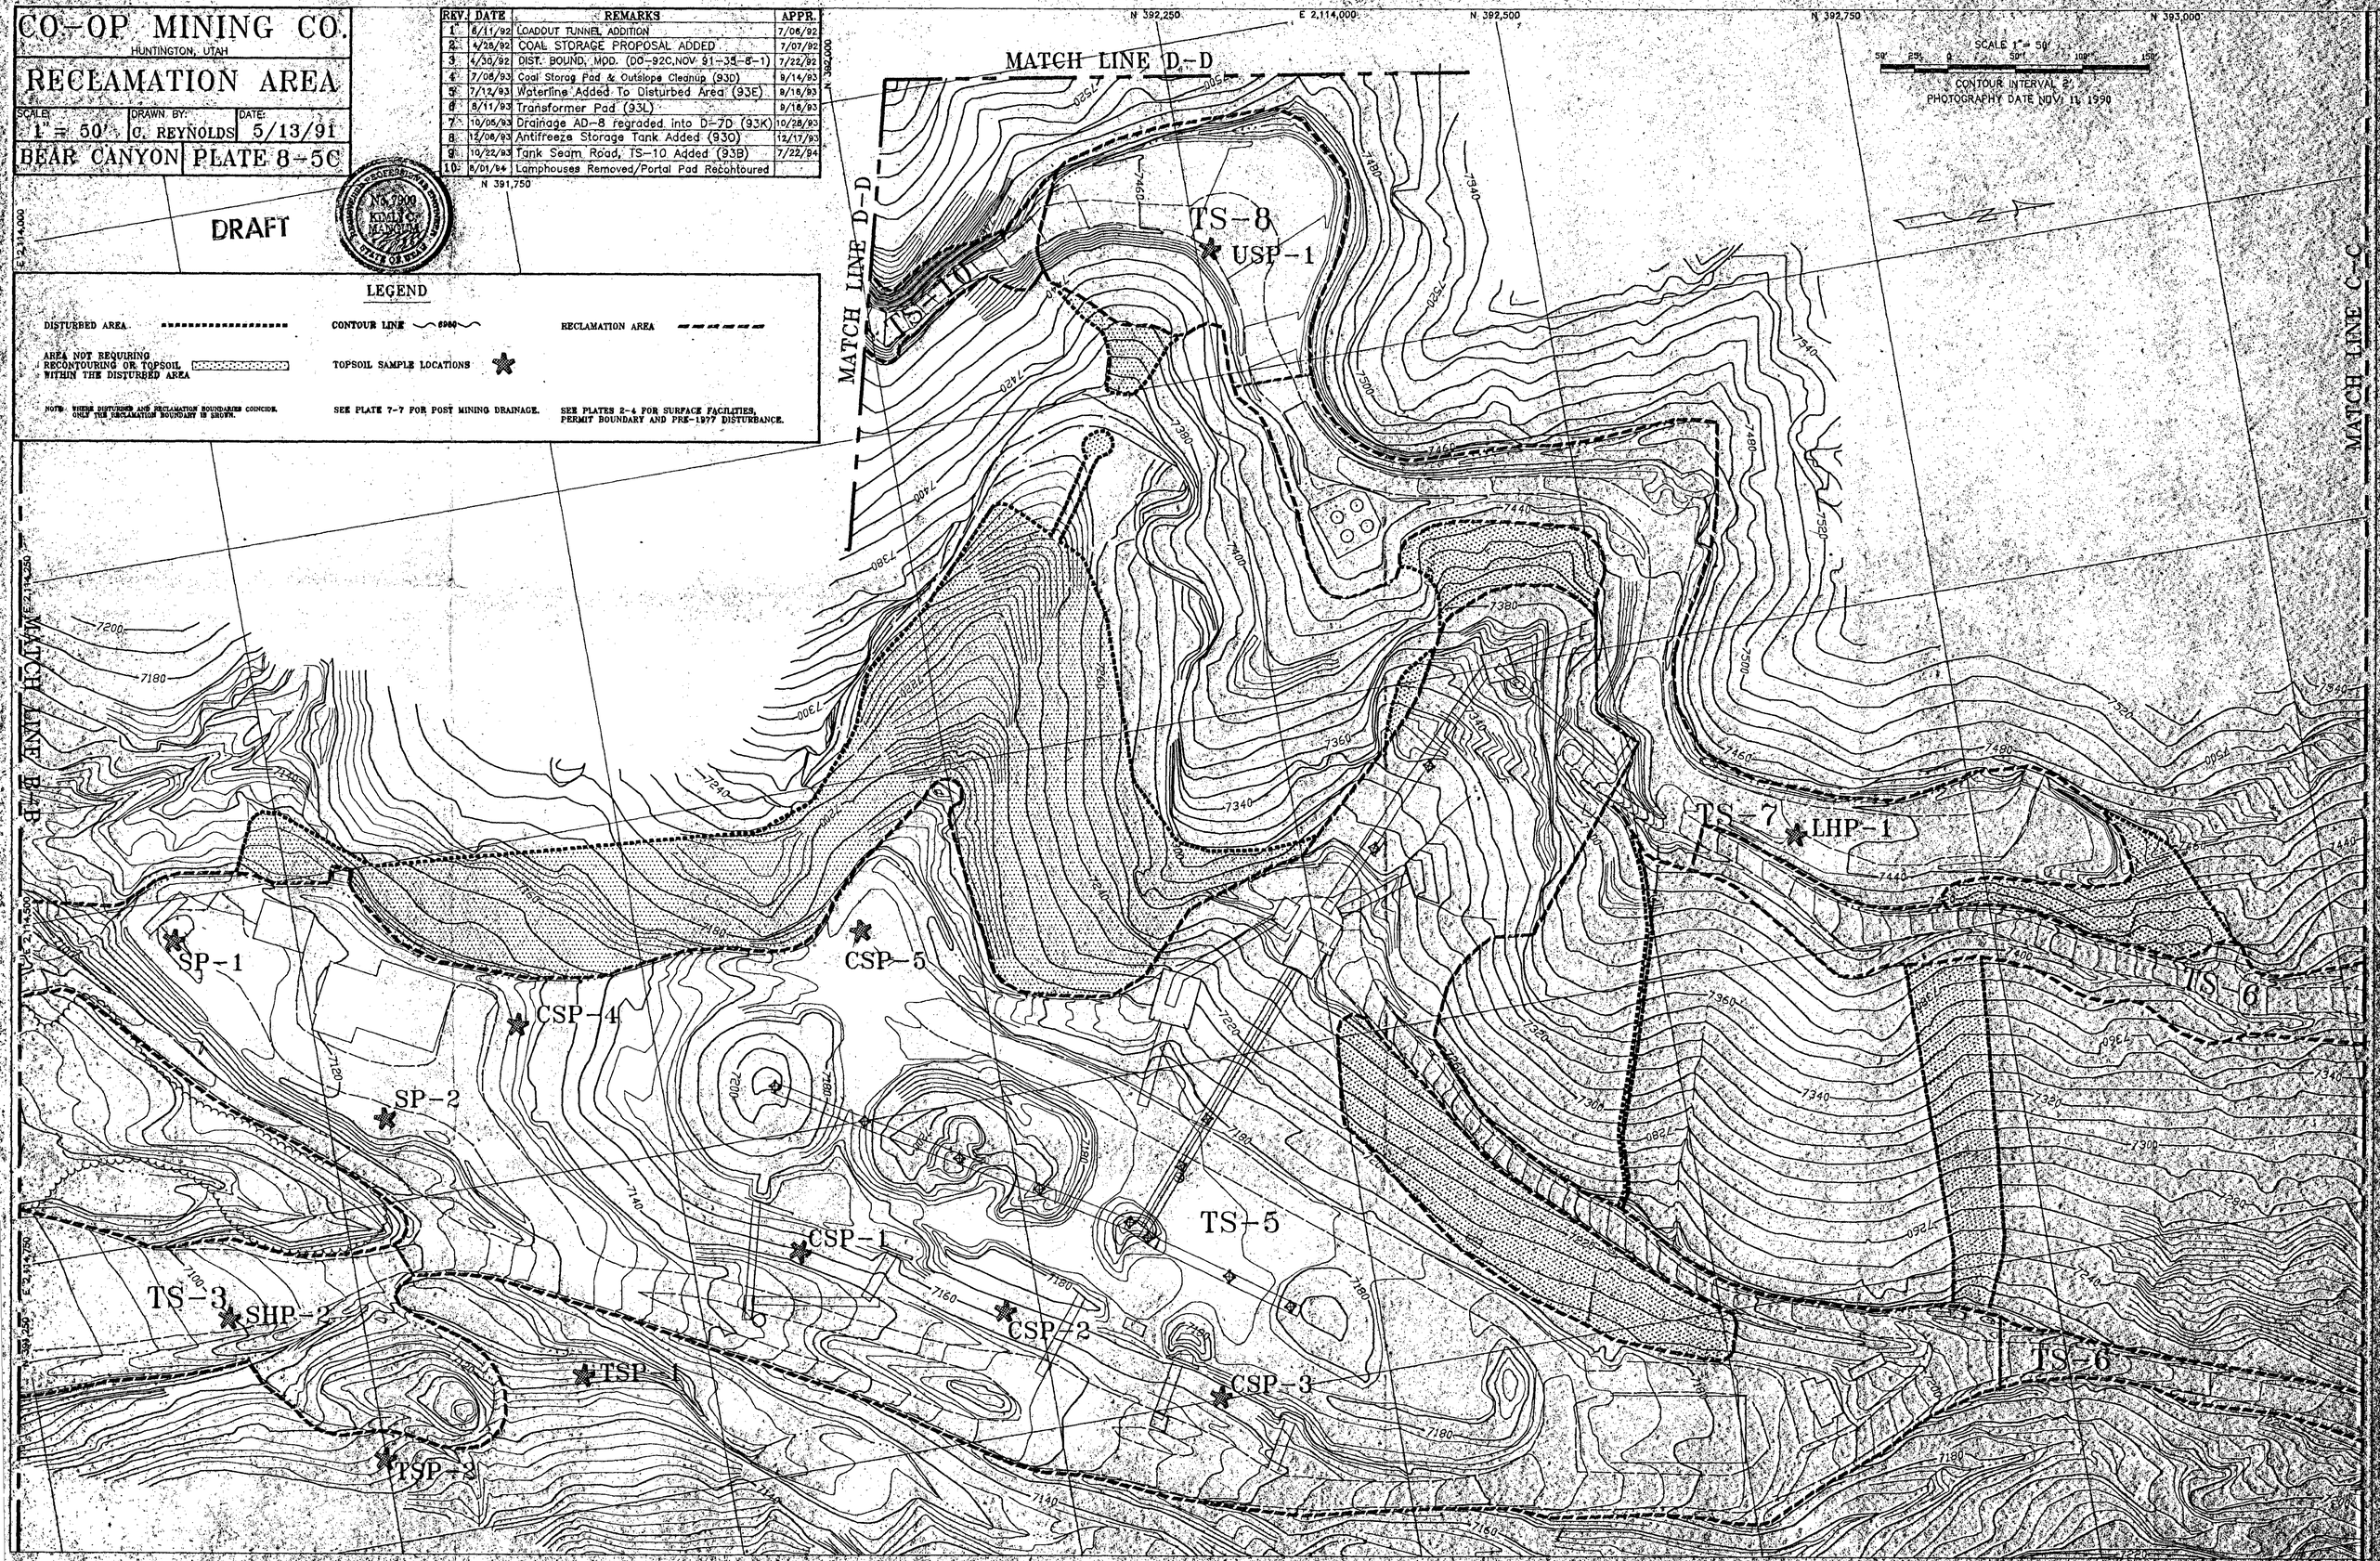
SEE PLATES 2-4 FOR SURFACE FACILITIES, PERMIT BOUNDARY AND PRE-1977 DISTURBANCE.