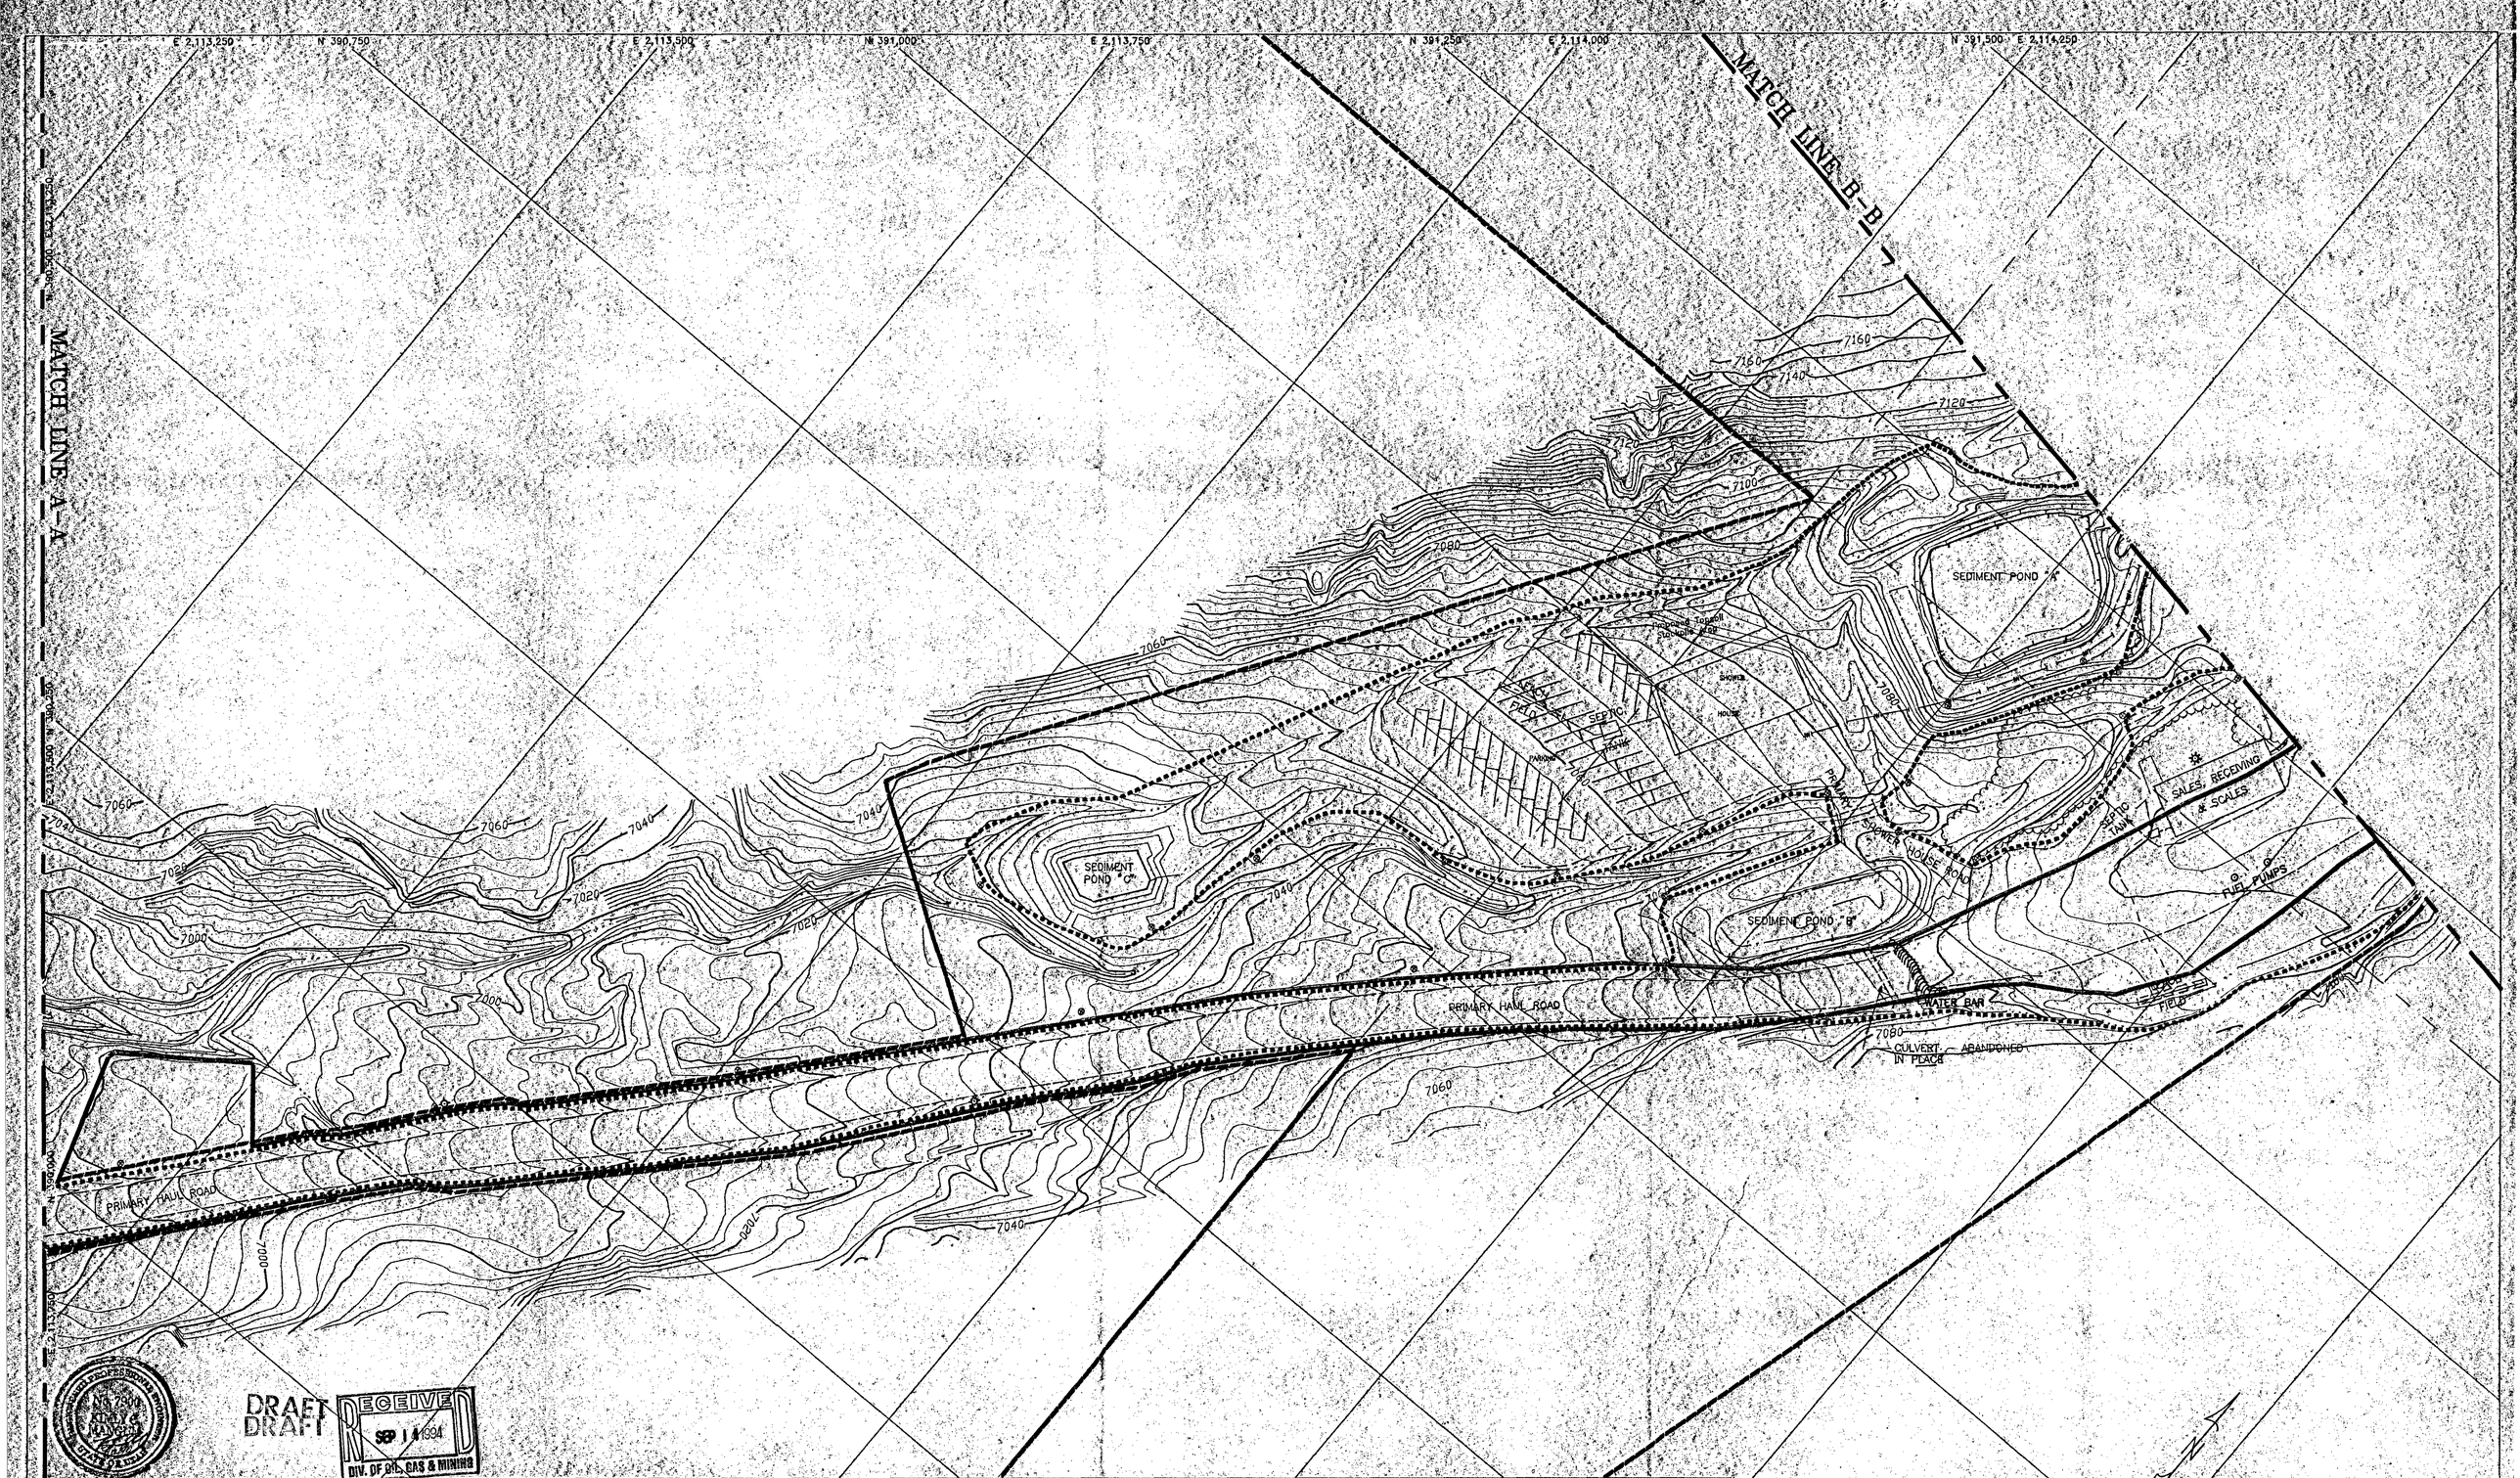

DRAFT
DRAFT

RECEIVED
SEP 1 4 1994
DIV. OF OIL, GAS & MINING

CO-OP MINING CO.

HUNTINGTON, UTAH

SURFACE FACILITIES

SCALE	DRAWN BY:	DATE:
1" = 50'	C. Reynolds	8/28/91

BEAR CANYON | PLATE 2-4B

REV.	DATE	REMARKS	APPR.
1.	4-22-92	STREAM BUFFER ZONE MARKERS ADDED (DO-92B)	6-03-92
2.	4-28-92	LUMP COAL STORAGE PROPOSAL ADDED	7-07-92
3.	4-28-92	SED. POND "A" DIST. BOUND. CORRECTED	9-18-92
4.	11-20-92	SHOWER HOUSE PROPOSAL ADDED (92H)	2-08-93
5.	8-24-94	SHOWER HOUSE WATERLINE ADDED	
6			
7.			
8			
9			
10.			

LEGEND

PERMIT BOUNDARY		CONTOUR LINE	6960	WATER LINES	W
DISTURBED AREA		UNPAVED ROADS		DRAINAGE	
PRE-1977 DISTURBANCE		SECTION LINE		POWER POLES	
CULVERTS		SEE PLATES 7-1 FOR HYDROLOGY		STREAM BUFFER ZONE MARKERS	B

SCALE 1" = 50'
50' 25' 0 50' 100' 150'

CONTOUR INTERVAL 2'
PHOTOGRAPHY DATE NOV. 11, 1990