CO-OP MINING CO.

HUNTINGTON, UTAH

SURFACE FACILITIES

SCALE:	DRAWN BY:	DATE:
1" = 50'	C. Reynolds	8/26/91

BEAR CANYON | PLATE 2-4C

REV.	DATE	REMARKS	APPR.
1	4/30/92	DIST. BOUND. MOD. (DO-92C,NOV 91-35-8-1)	7/22/92
2	5/15/92	COAL WASTE STORAGE AREA DESIGNATED	12/16/92
3	7/08/93	Coal Storag Pad & Outslope Cleanup (93D)	9/14/93
4	7/12/93	Hoist Road Ref. Removed/Surface Facilities Updated (93E)	9/16/93
5	8/11/93	Transformer Pad (93L)	9/16/93
6	10/05/93	Drainage AD-8 Regraded into D-7D (93K)	10/28/93
7	12/08/93	Antifreeze Storage Tank Added (93O)	12/17/93
8	10/22/93	Tank Seam Access Road Added (93B)	7/22/94
9	8/01/94	Lamphouses Removed/Portal Pad Recontoured	8/17/94
10	8/24/94	Showerhouse Waterline/Tower Structure Added	10/19/94

RECEIVED NOV - 9 1994 DIV OF OIL, GAS & MINING

REGISTERED PROFESSIONAL ENGINEER No. 7900 KIRK C. MANGUM STATE OF UTAH

CROSS-SECTIONS LOCATED ON PLATE 3-1.

LEGEND

PERMIT BOUNDARY		CONTOUR LINE	6980	WATER LINES	W
DISTURBED AREA		UNPAVED ROADS		DRAINAGE	
PRE-1977 DISTURBANCE		SECTION LINE		POWER POLES	
CULVERTS		SEE PLATES 7-1 FOR HYDROLOGY		STREAM BUFFER ZONE MARKERS	

SUPERSEDED EFFECTIVE: DEC 13 1994 UTAH DIVISION OF OIL, GAS AND MINING
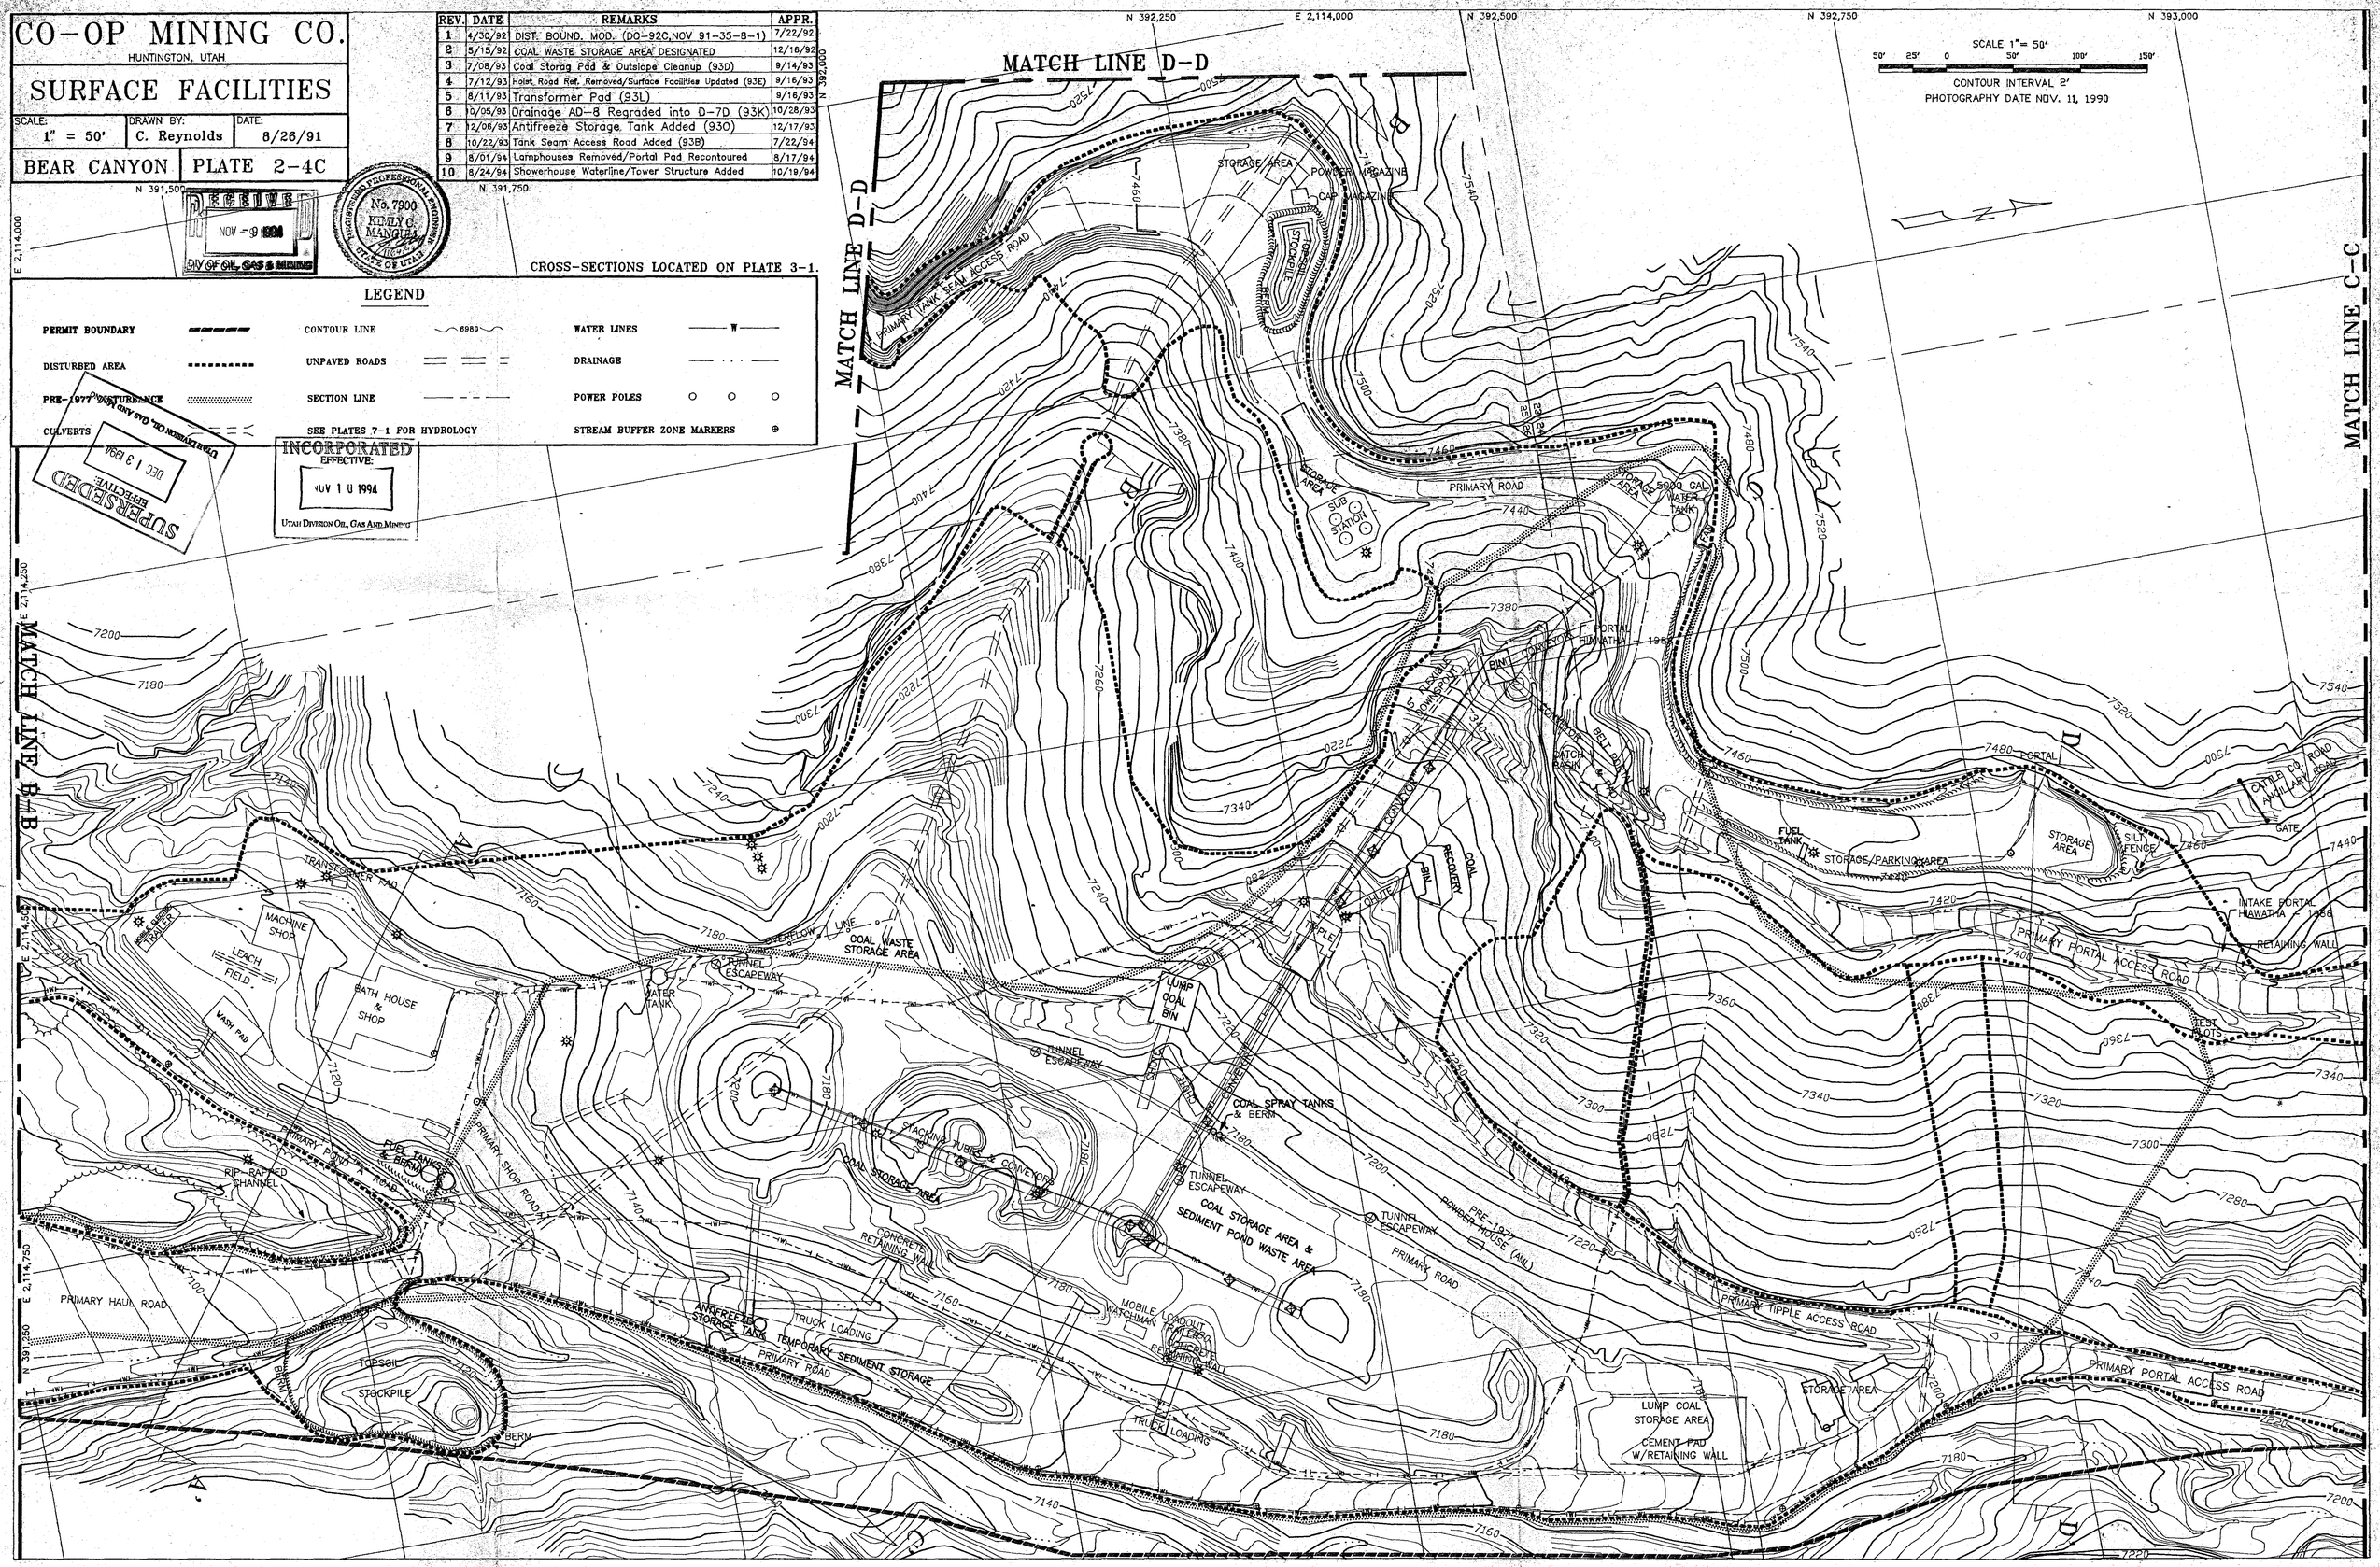
INCORPORATED EFFECTIVE: NOV 10 1994 UTAH DIVISION OIL, GAS AND MINING