CO-OP MINING CO.

HUNTINGTON, UTAH

HYDROLOGY MAP

SCALE:	DRAWN BY:	DATE:
1" = 50'	C. Reynolds	7/17/91

BEAR CANYON | PLATE 7-1C

REV.	DATE	REMARKS	APPR.
1	4/22/92	B.T.C.A. AREA ADDRESSED (DO-92A)	10/29/92
2	11/16/92	TIPPLE EROSION PROPOSAL ADDED (92P)	12/04/92
3	7/08/93	Coal Storag Pad & Outslope Cleanup (93D)	9/14/93
4	7/12/93	Hoist Rd. Redesignated/Surface Fac. Updated (93E)	9/16/93
5	10/05/93	D-13D Added/AD-8 Revised (93K) (NOV 5-1,6-1)	10/28/93
6	12/08/93	Antifreeze Storage Tank Added (93O)	12/17/93
7	10/22/93	Tank Seam Access Road Added (93B)	7/22/94
8	8/01/94	Lamphouses Removed/Portal Pad Recontoured	8/17/94
9	8/24/94	Showerhouse Waterline/Tower Structure Added (94C)	10/19/94
10	1/05/95	BTCA Area "E" Silt Fence Relocated	

DRAFT

LICENSED PROFESSIONAL ENGINEER No. 136686 KIMLY C. MAXGUM STATE OF UTAH

LEGEND

PERMIT BOUNDARY		CONTOUR LINE	6980	UNDISTURBED DRAINAGE	D-2U
DISTURBED AREA		WATER LINES	W	DISTURBED DRAINAGE	D-2D
PRE-1977 DISTURBANCE		SECTION LINE		DRAINAGE BOUNDARY	
CULVERTS		SEE PLATES 2-4 FOR SURFACE FACILITIES		SEE PLATE 7-5 FOR COMPLETE WATERSHED MAP	

REFER TO TABLES 7.2-10 AND 7.2-11 FOR DITCH AND CULVERT SPECIFICATIONS
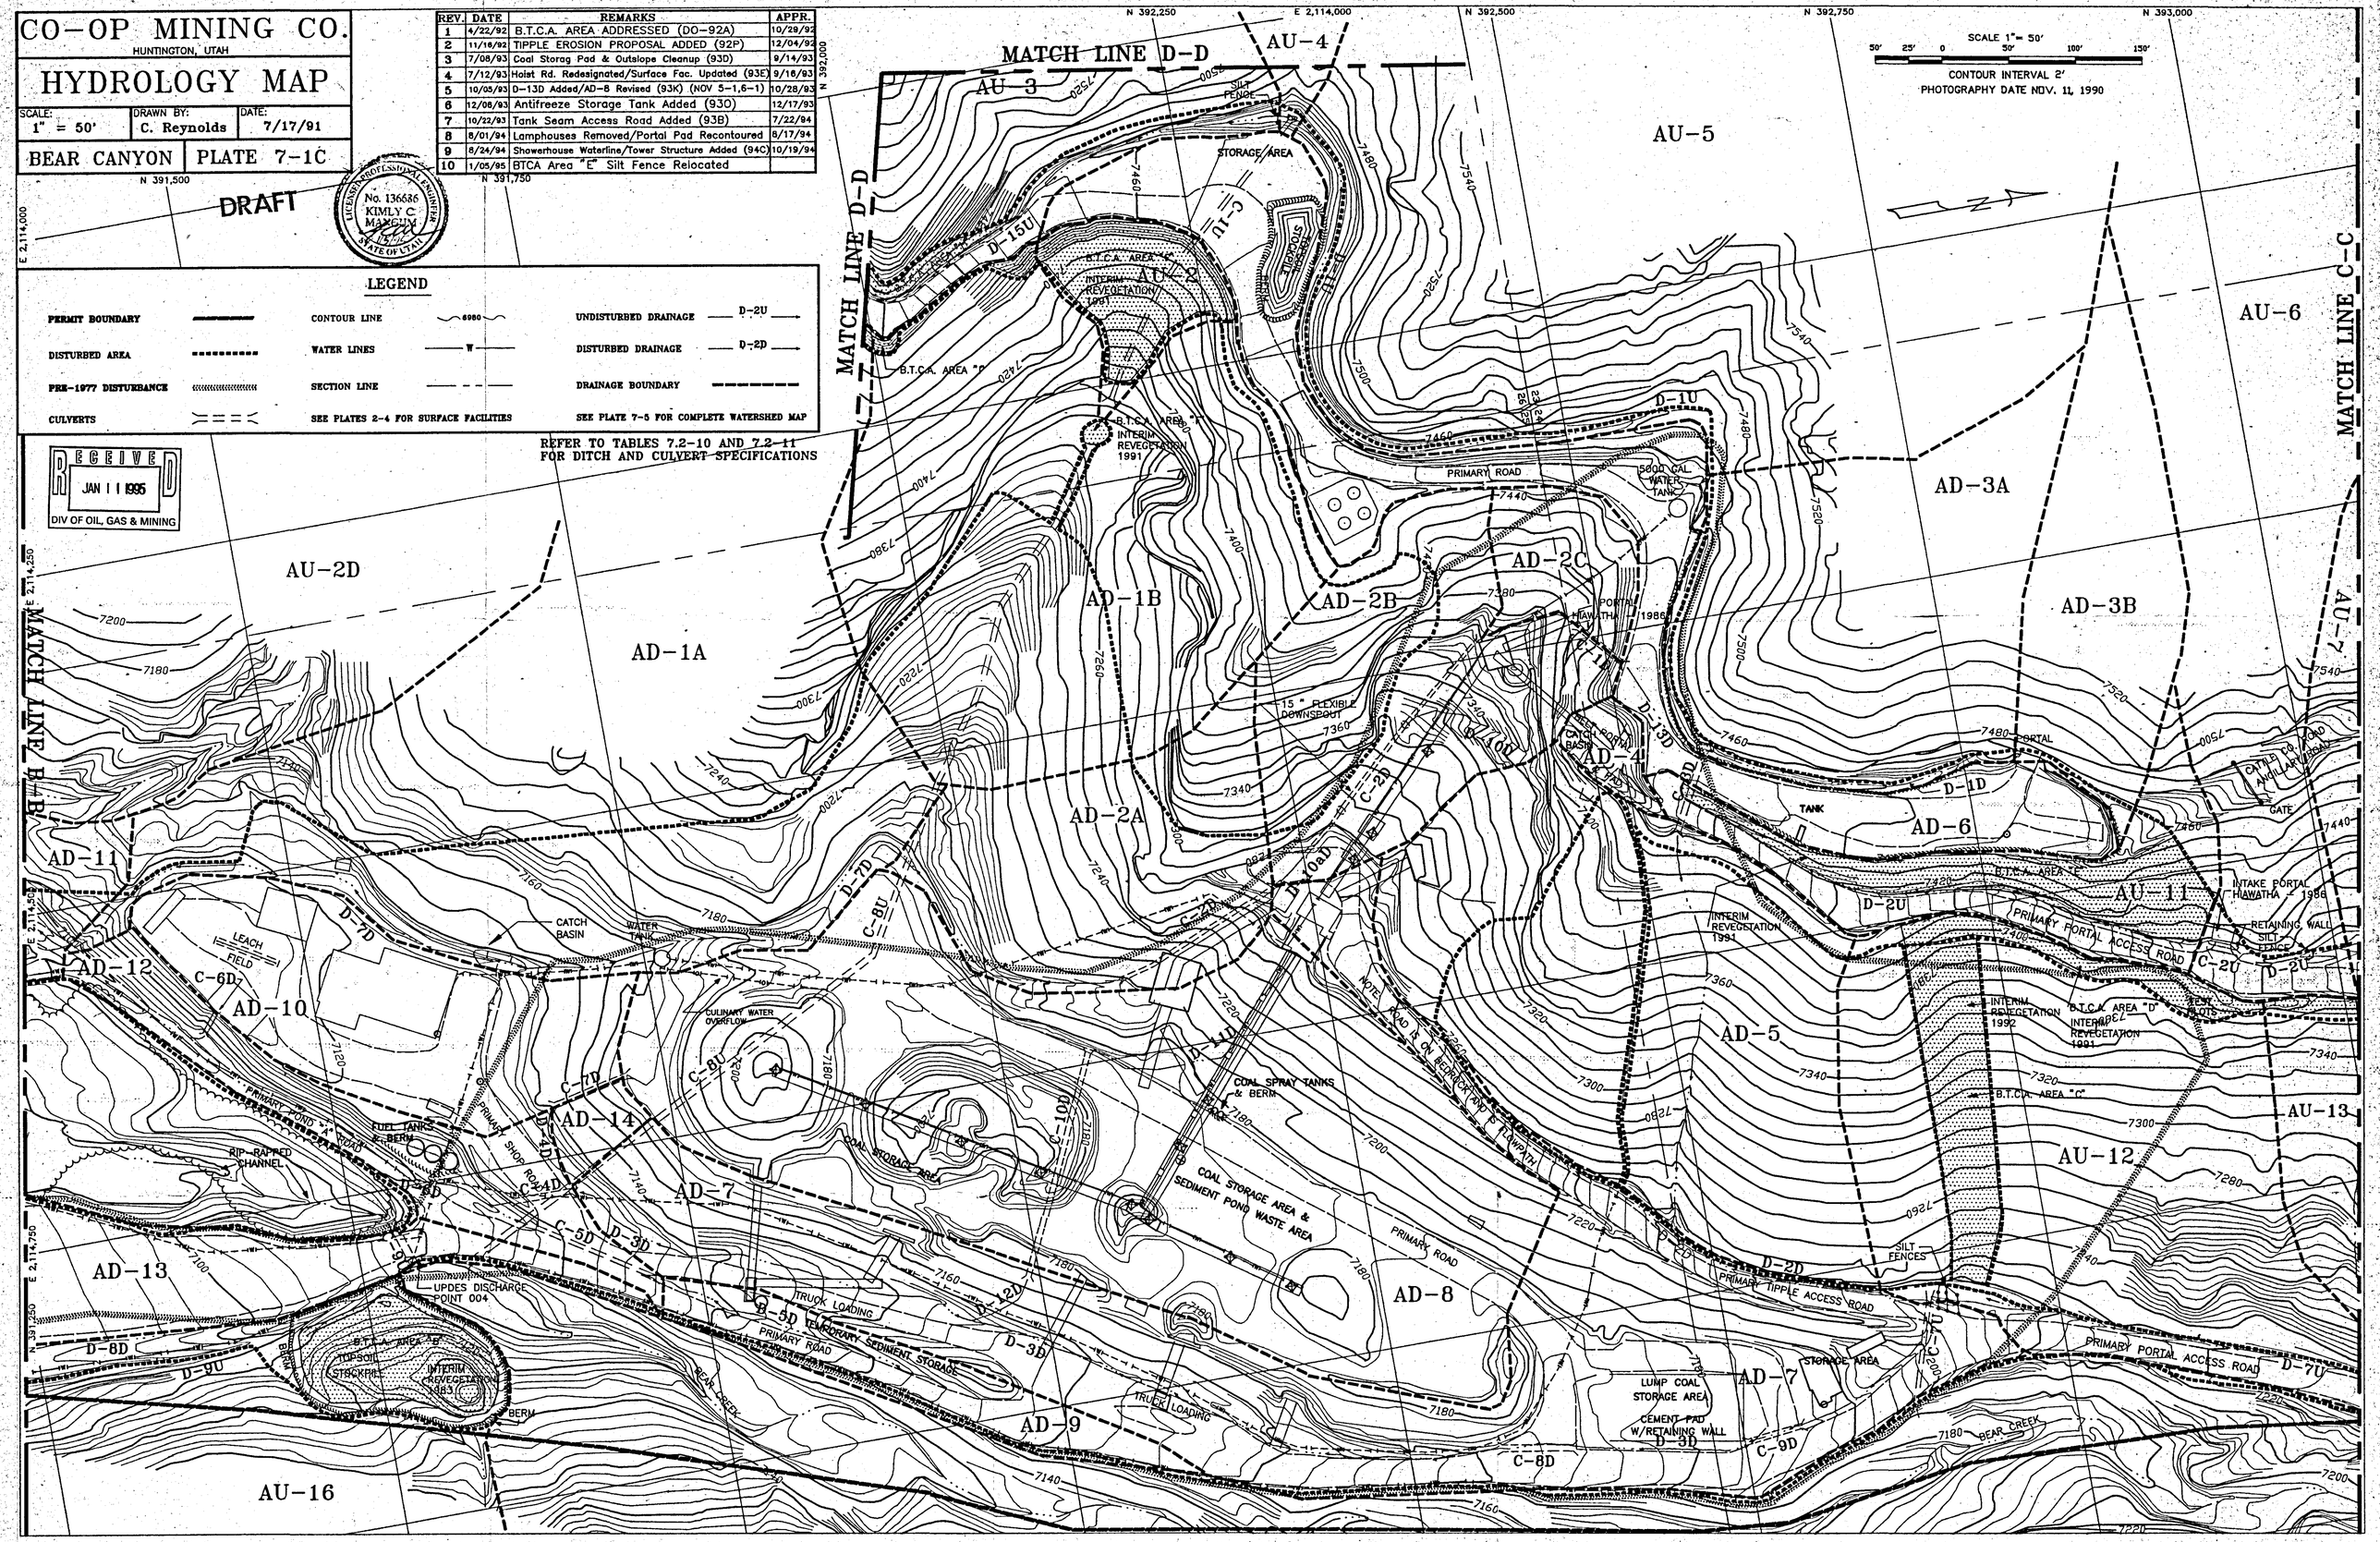
RECEIVED JAN 11 1995 DIV OF OIL, GAS & MINING