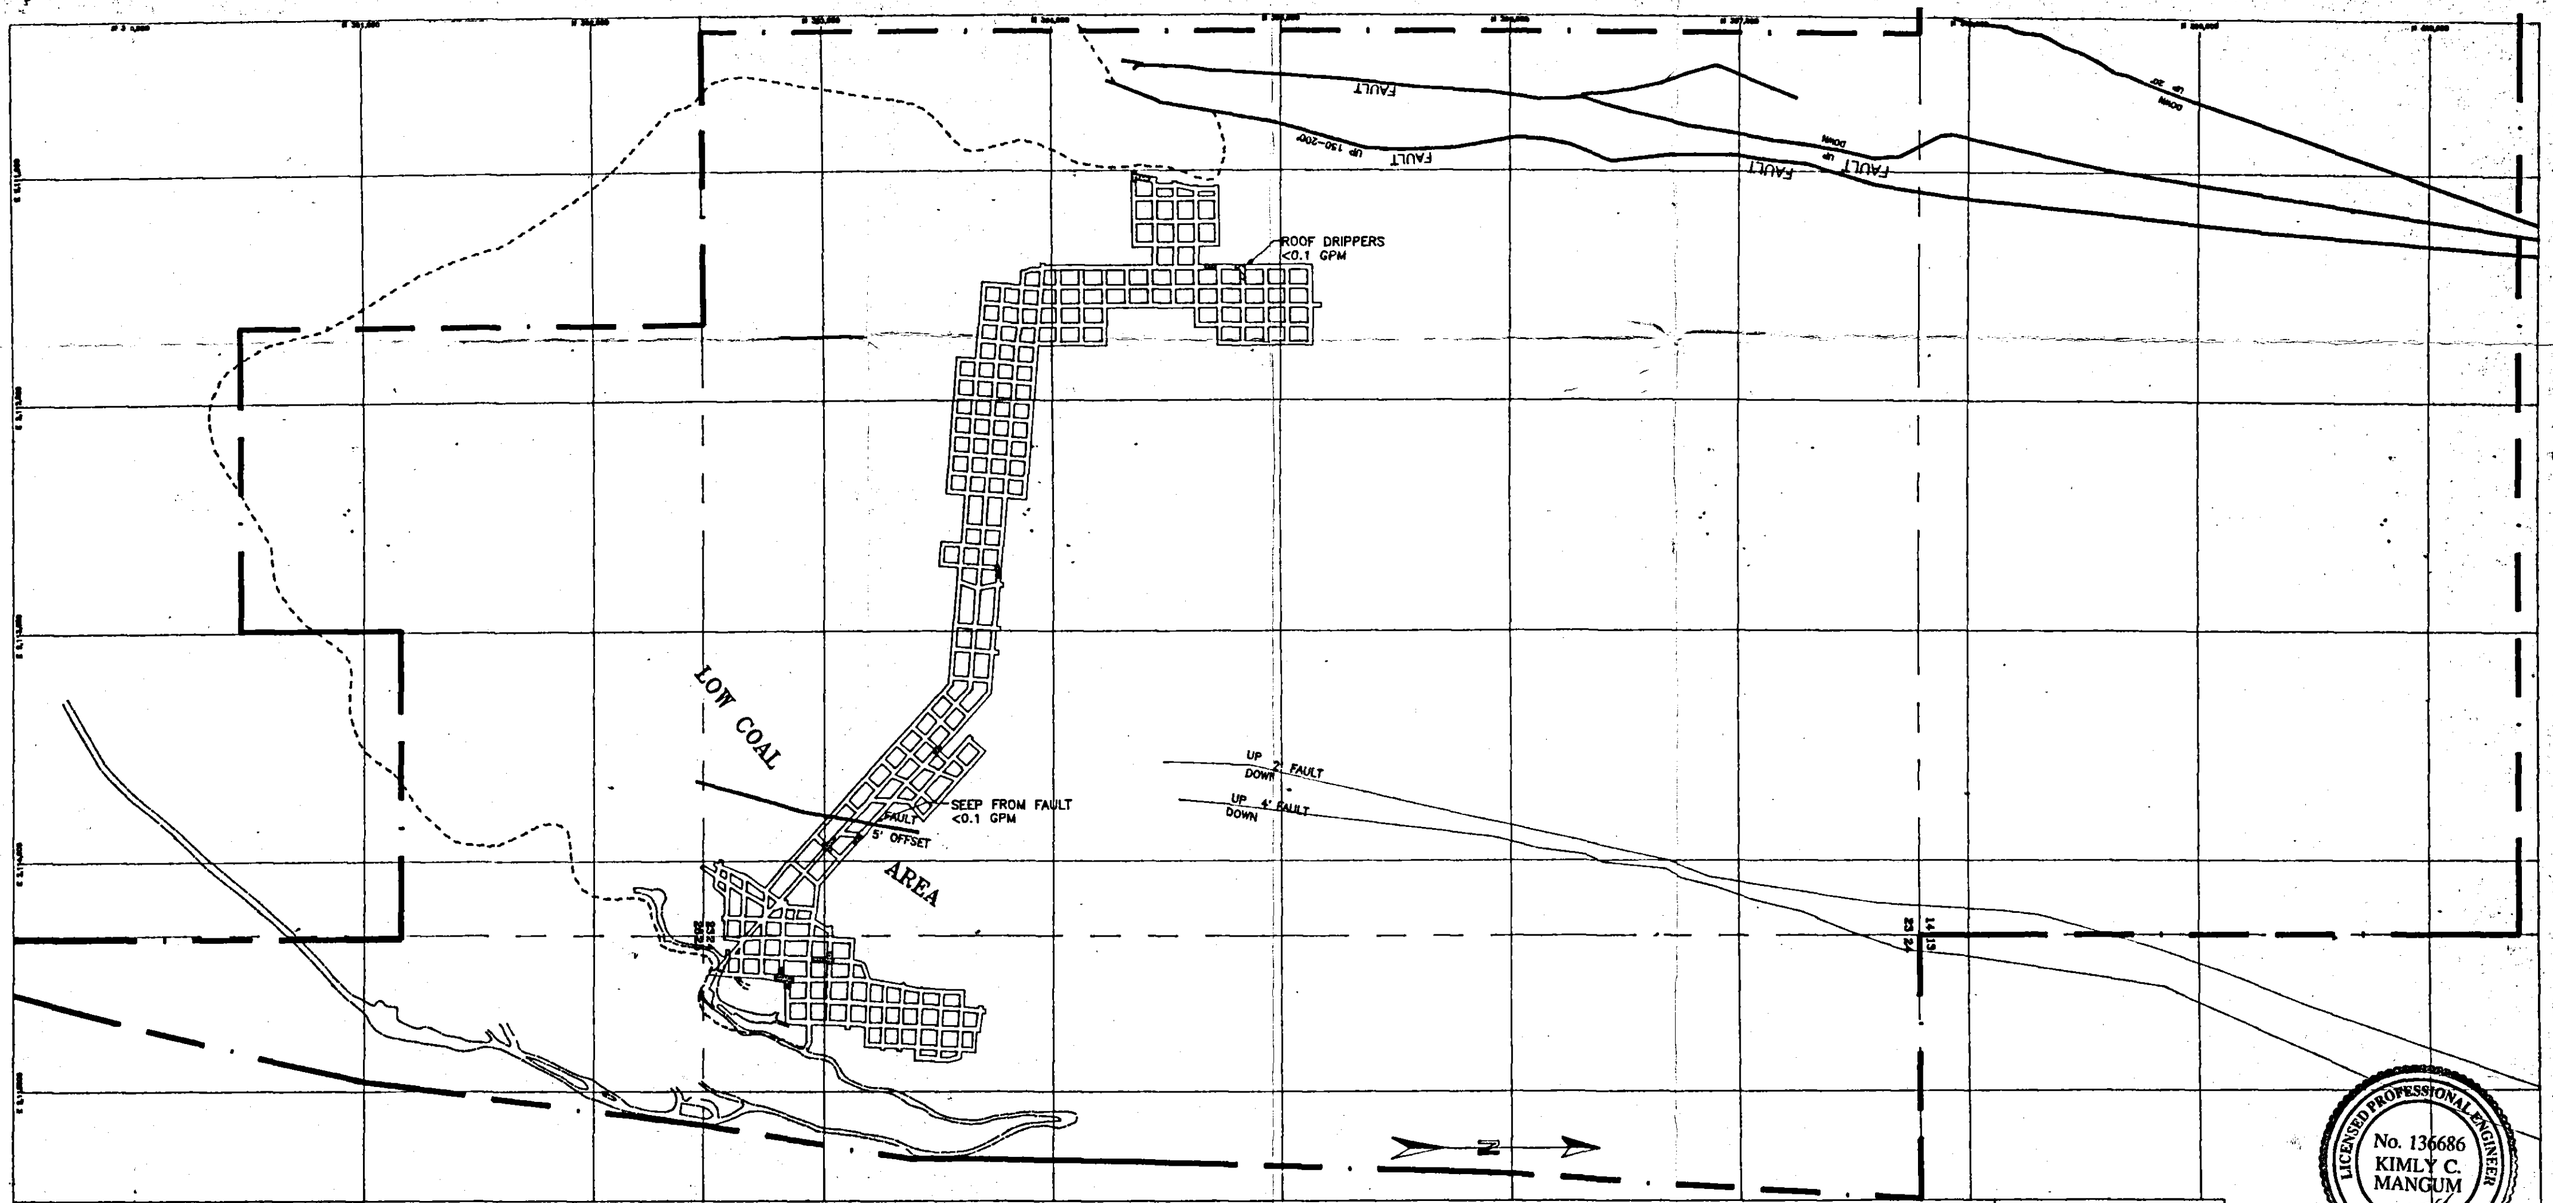

LEGEND

MINE WORKINGS	STANDING WATER	MINE WATER LINE	PERMIT BOUNDARY
PILLARED AREA	ROOF DRIPPERS	WATER SAMPLE POINT ✱ SBC-9	COAL OUTCROP
FAULT	FLOOR SEEPS		

HIAWATHA SEAM
STRIKE - N 19° 45'
DIP 25°

CO-OP MINING CO.	
MINE WATER SURVEY	
SCALE 1" = 500'	DRAWN BY C. Reynolds / DATE 01-01-96
BEAR CANYON	PLATE 7-10B

LICENSED PROFESSIONAL ENGINEER
No. 136686
KIMLY C. MANGUM
STATE OF UTAH

3-20-96