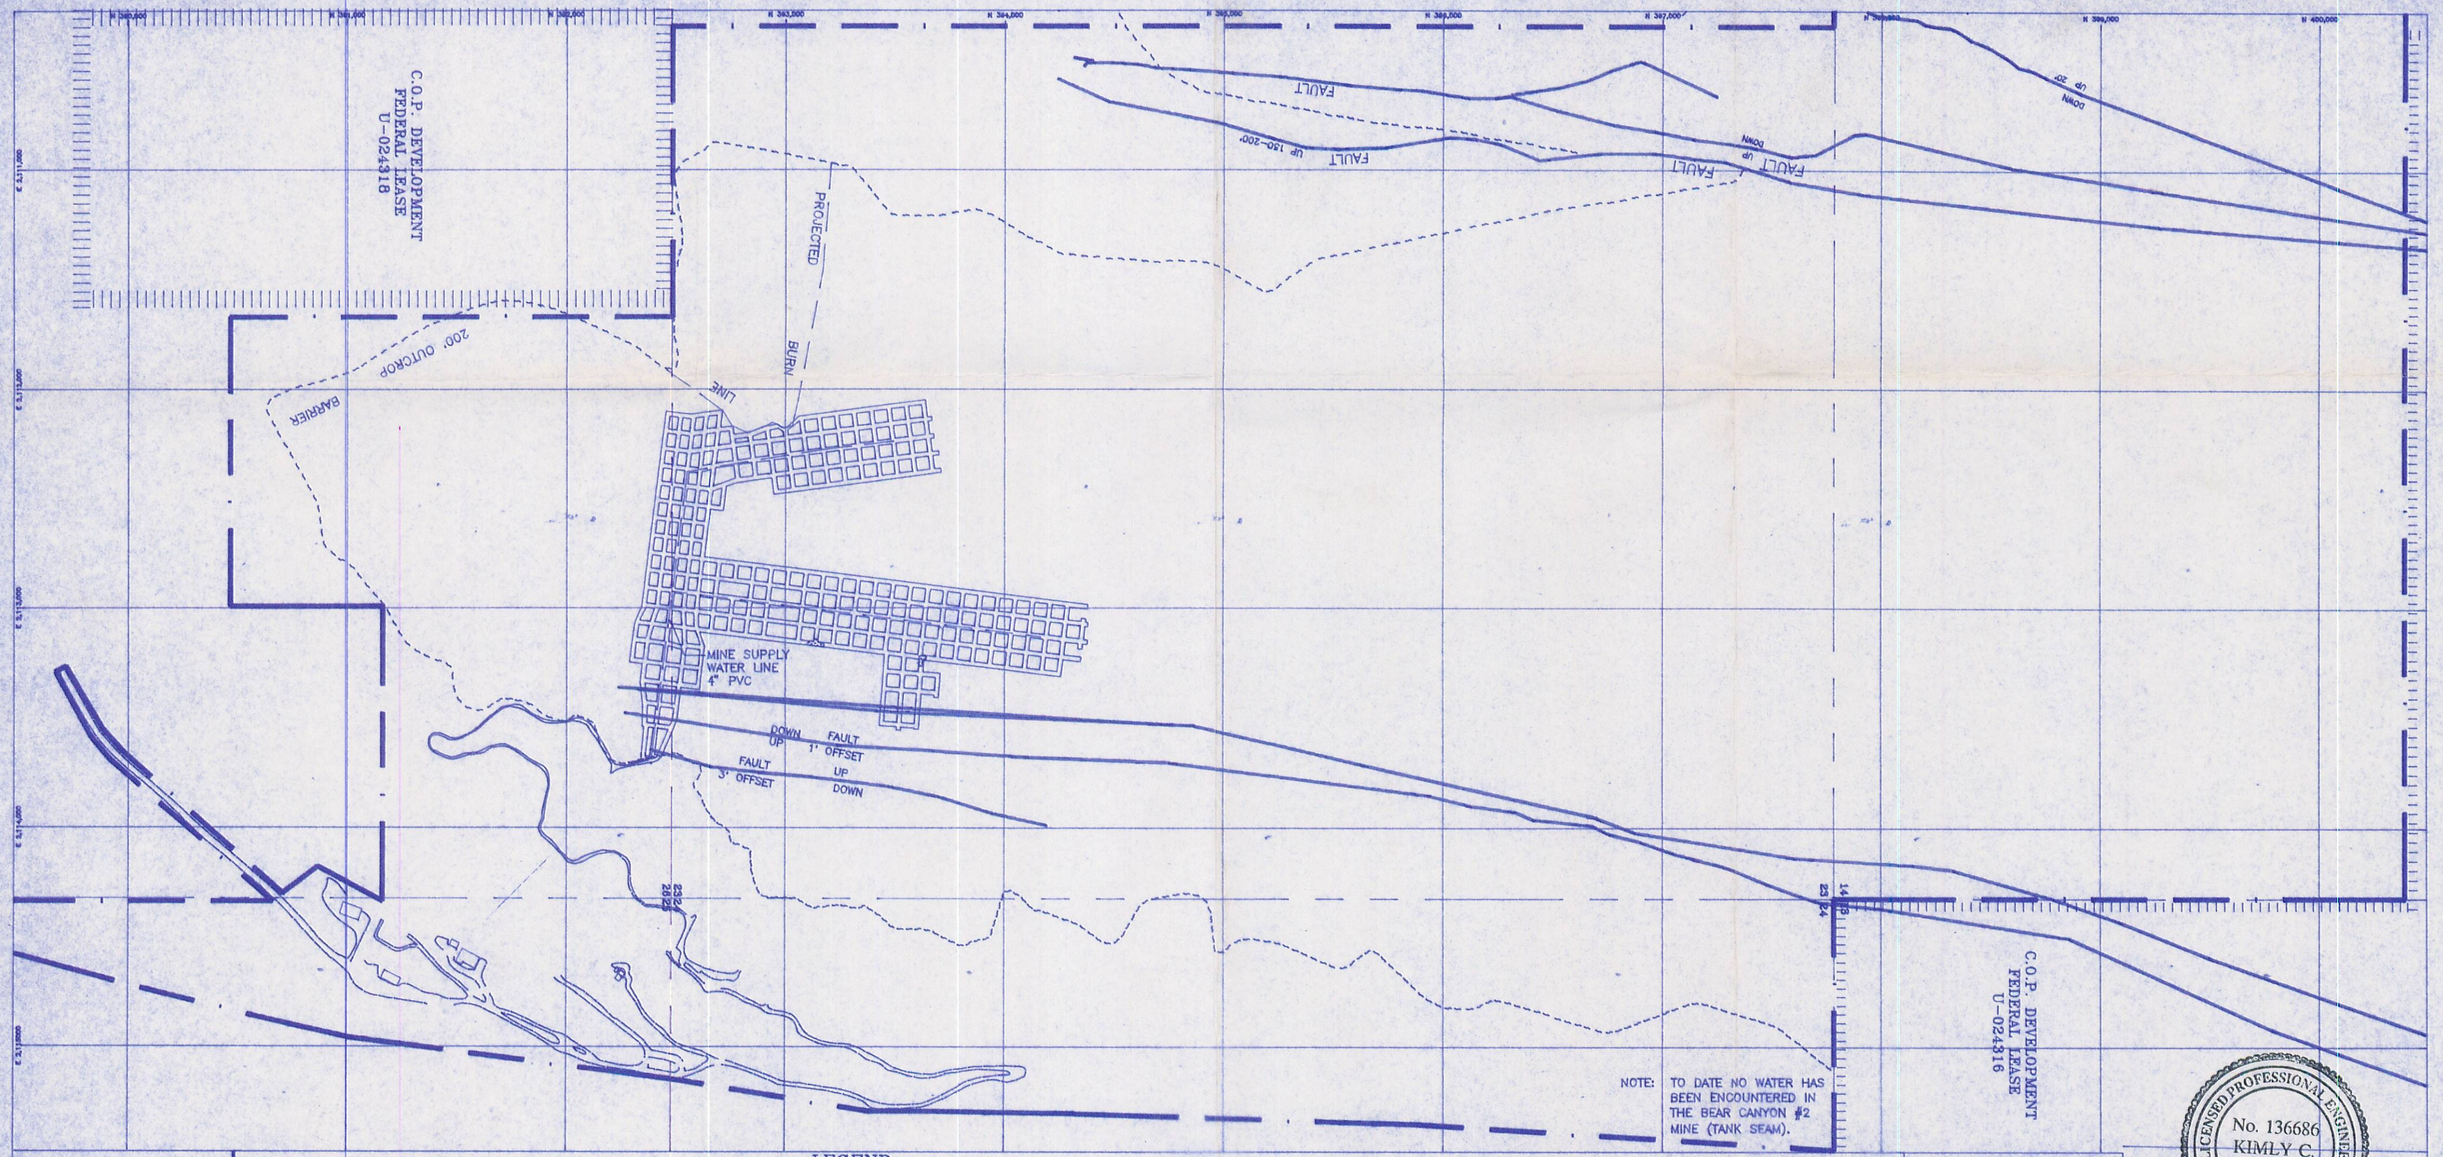

LEGEND

MINE WORKINGS	STANDING WATER	MINE WATER LINE	PERMIT BOUNDARY
PILLARED AREA	ROOF DRIPPERS	WATER SAMPLE POINT ★ SBC-9	COAL OUTCROP
FAULT	FLOOR SEEPS		

CO-OP MINING CO.		
MINE WATER SURVEY		
SCALE: 1" = 500'	DRAWN BY: C. Reynolds	DATE: 1-01-96
BEAR CANYON	PLATE 7-10C	

LICENSED PROFESSIONAL ENGINEER
No. 136686
KIMLY C. MANGUM
STATE OF UTAH

3-20-96