CO-OP MINING CO.

HUNTINGTON, UTAH

SURFACE FACILITIES

SCALE:	DRAWN BY:	DATE:
1" = 50'	C. Reynolds	8/26/91

BEAR CANYON | PLATE 2-4C

REV.	DATE	REMARKS	APPR.
1	7/08/93	Coal Storag Pad & Outslope Cleanup (93D)	9/14/93
2	7/12/93	Hoist Road Ref. Removed/Surface Facilities Updated (93E)	9/16/93
3	8/11/93	Transformer Pad (93L)	9/16/93
4	10/05/93	Drainage AD-8 Regraded into D-7D (93K)	10/28/93
5	12/06/93	Antifreeze Storage Tank Added (93O)	12/17/93
6	10/22/93	Tank Seam Access Road Added (93B)	7/22/94
7	8/01/94	Lamphouses Removed/Portal Pad Recontoured	8/17/94
8	8/24/94	Showerhouse Waterline/Tower Structure Added (94C)	10/19/94
9	10/28/94	Explosives Storage Relocated (94G)	11/22/94
10	5/30/95	Tipple Structure Expanded/ Rock Crusher & Conveyor	

DRAFT

CROSS-SECTIONS LOCATED ON PLATE 3-1.

LEGEND
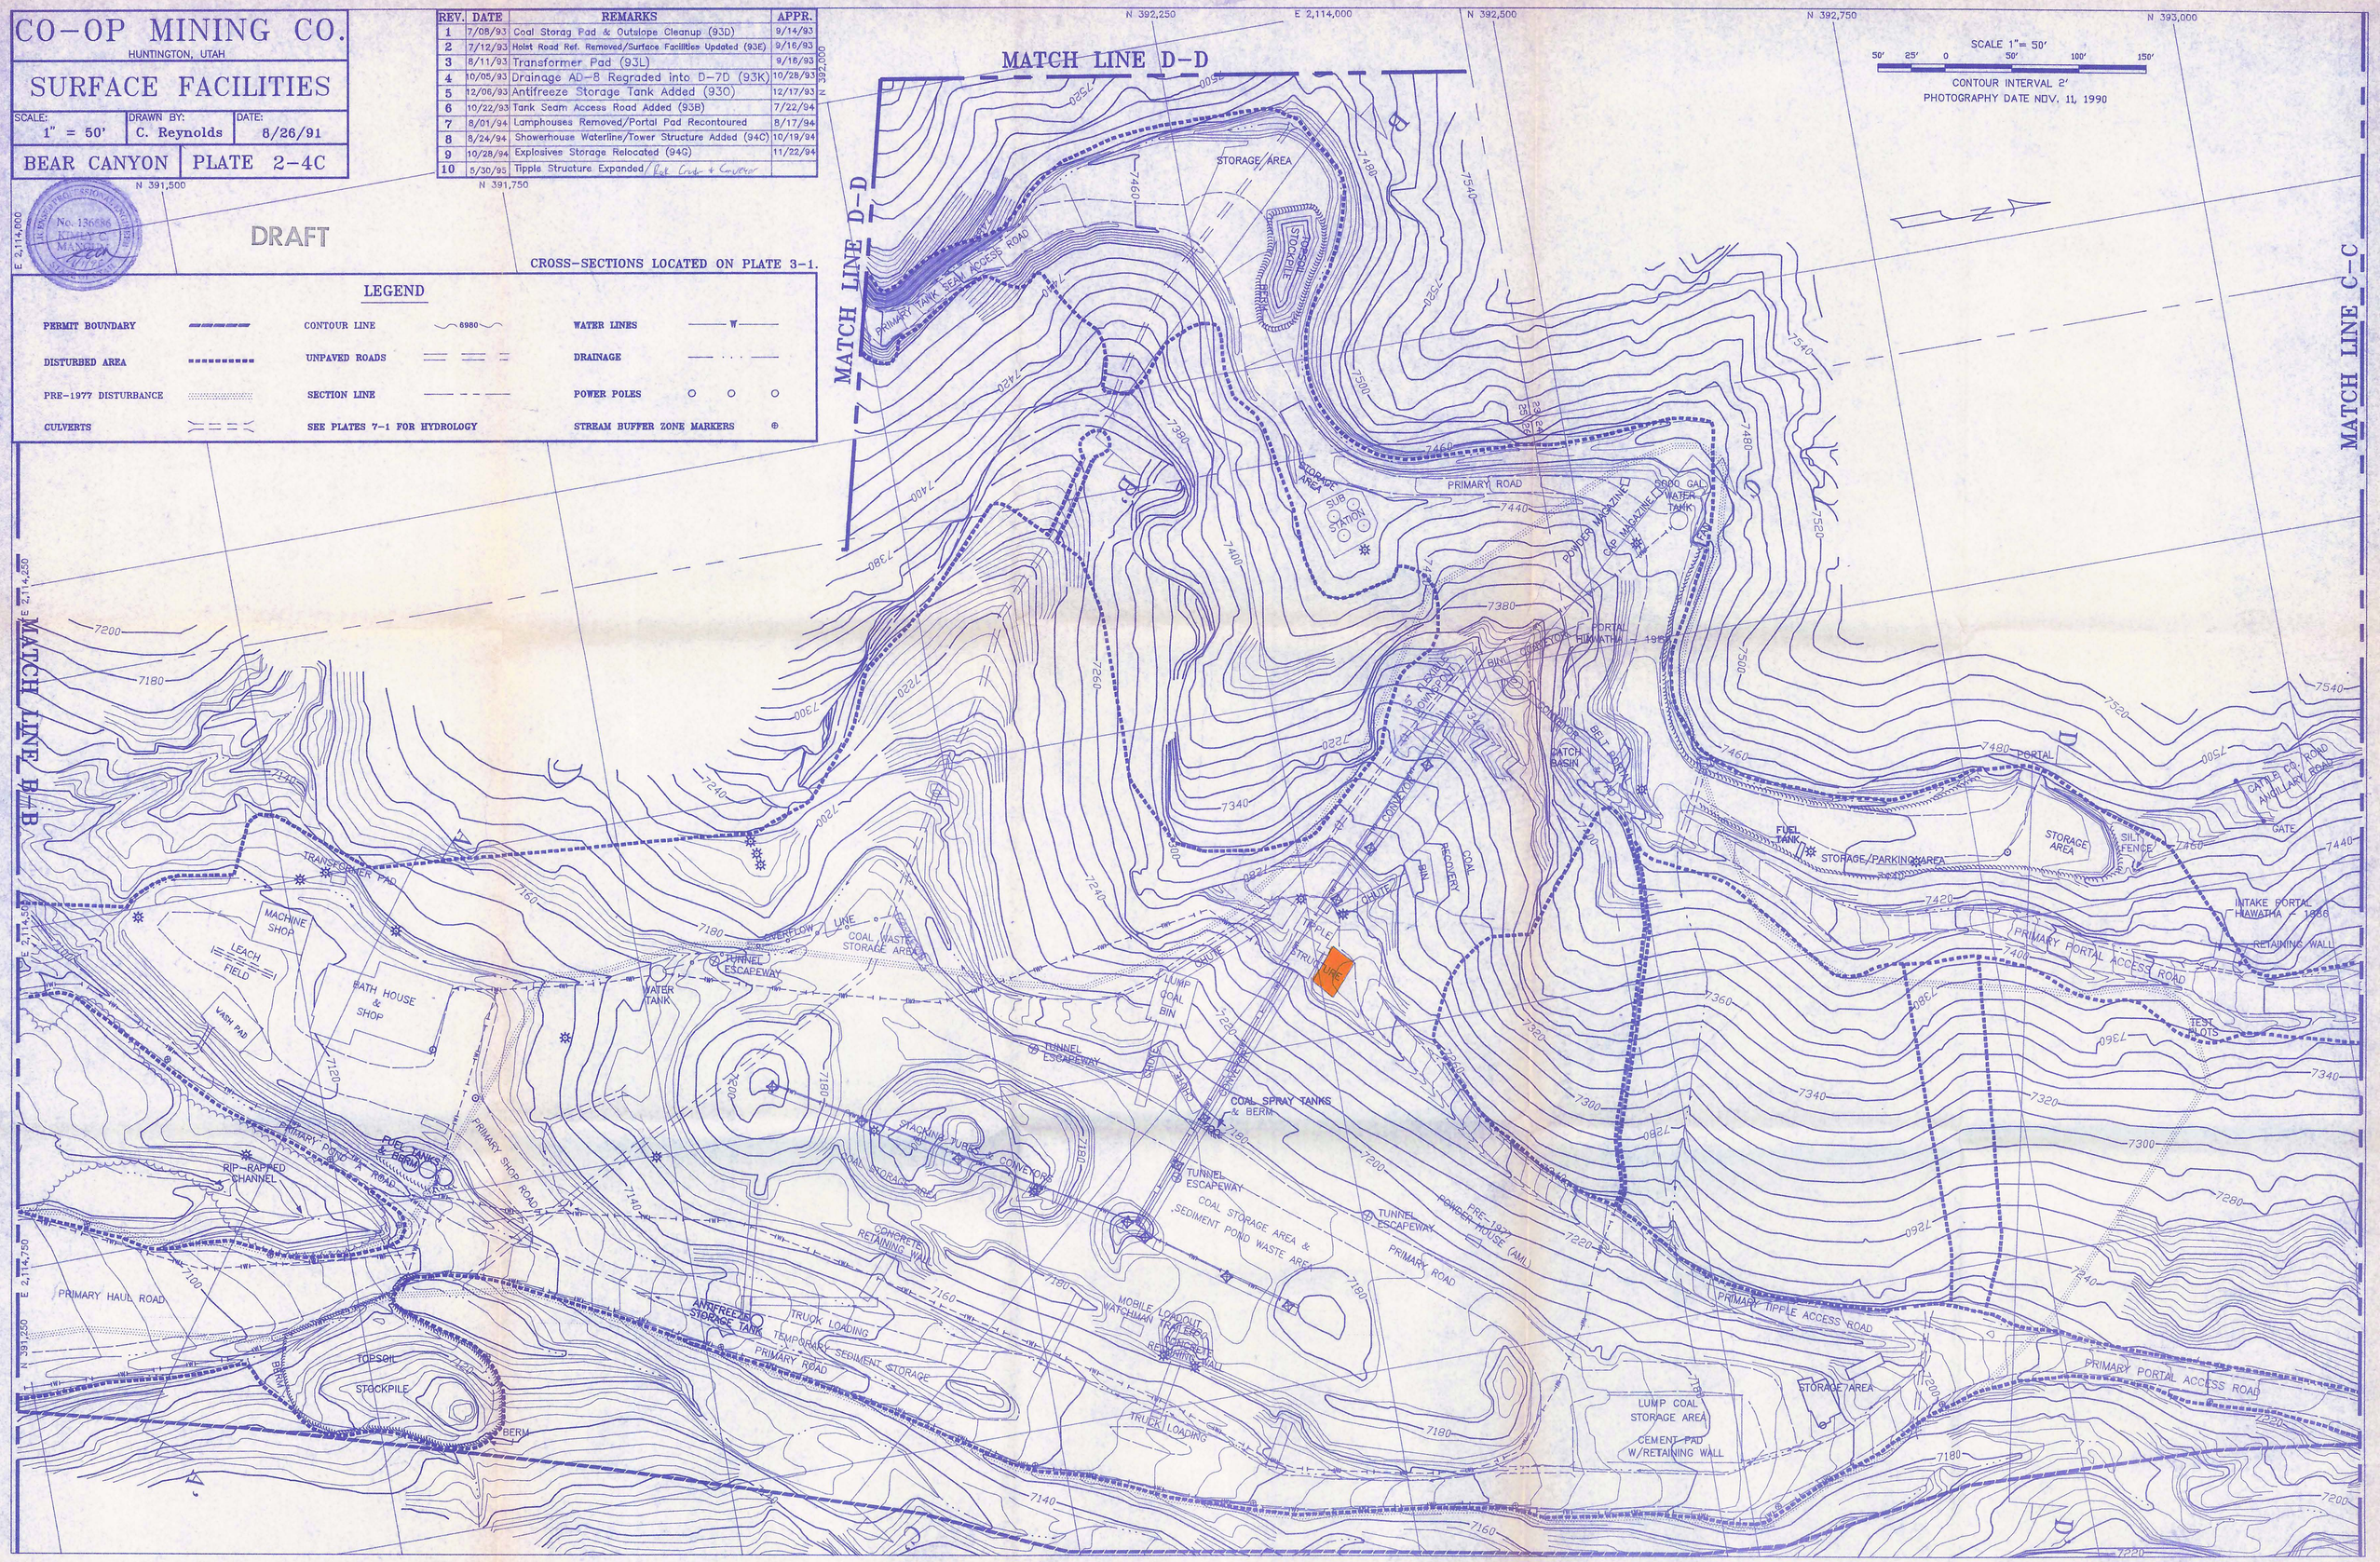
PERMIT BOUNDARY		CONTOUR LINE	6980	WATER LINES	W
DISTURBED AREA		UNPAVED ROADS		DRAINAGE	
PRE-1977 DISTURBANCE		SECTION LINE		POWER POLES	
CULVERTS		SEE PLATES 7-1 FOR HYDROLOGY		STREAM BUFFER ZONE MARKERS