CO-OP MINING CO.

HUNTINGTON, UTAH

RECLAMATION AREA

SCALE:	DRAWN BY:	DATE:
1" = 50'	C. REYNOLDS	5/13/91

BEAR CANYON | PLATE 8-5C

REV.	DATE	REMARKS	APPR.
1	4/28/92	COAL STORAGE PROPOSAL ADDED	7/07/92
2	4/30/92	DIST. BOUND. MOD. (DQ-92C,NOV 91-35-8-1)	7/22/92
3	7/08/93	Coal Storag Pad & Outslope Cleanup (93D)	9/14/93
4	7/12/93	Waterline Added To Disturbed Area (93E)	9/16/93
5	8/11/93	Transformer Pad (93L)	9/16/93
6	10/05/93	Drainage AD-8 regraded into D-7D (93K)	10/28/93
7	12/06/93	Antifreeze Storage Tank Added (93O)	12/17/93
8	10/22/93	Tank Seam Road, TS-10 Added (93B)	7/22/94
9	8/01/94	Lamphouses Removed/Portal Pad Recontoured	8/17/94
10	5/30/95	Tipple Structure Expansion	

N 391,750

LICENSED PROFESSIONAL ENGINEER No. 136686 KIMLY C. MANGUM STATE OF UTAH

DRAFT

LEGEND

DISTURBED AREA

CONTOUR LINE 6900

RECLAMATION AREA

AREA NOT REQUIRING RECONTOURING OR TOPSOIL WITHIN THE DISTURBED AREA

TOPSOIL SAMPLE LOCATIONS

NOTE: WHERE DISTURBED AND RECLAMATION BOUNDARIES COINCIDE, ONLY THE RECLAMATION BOUNDARY IS SHOWN.

SEE PLATE 7-7 FOR POST MINING DRAINAGE.
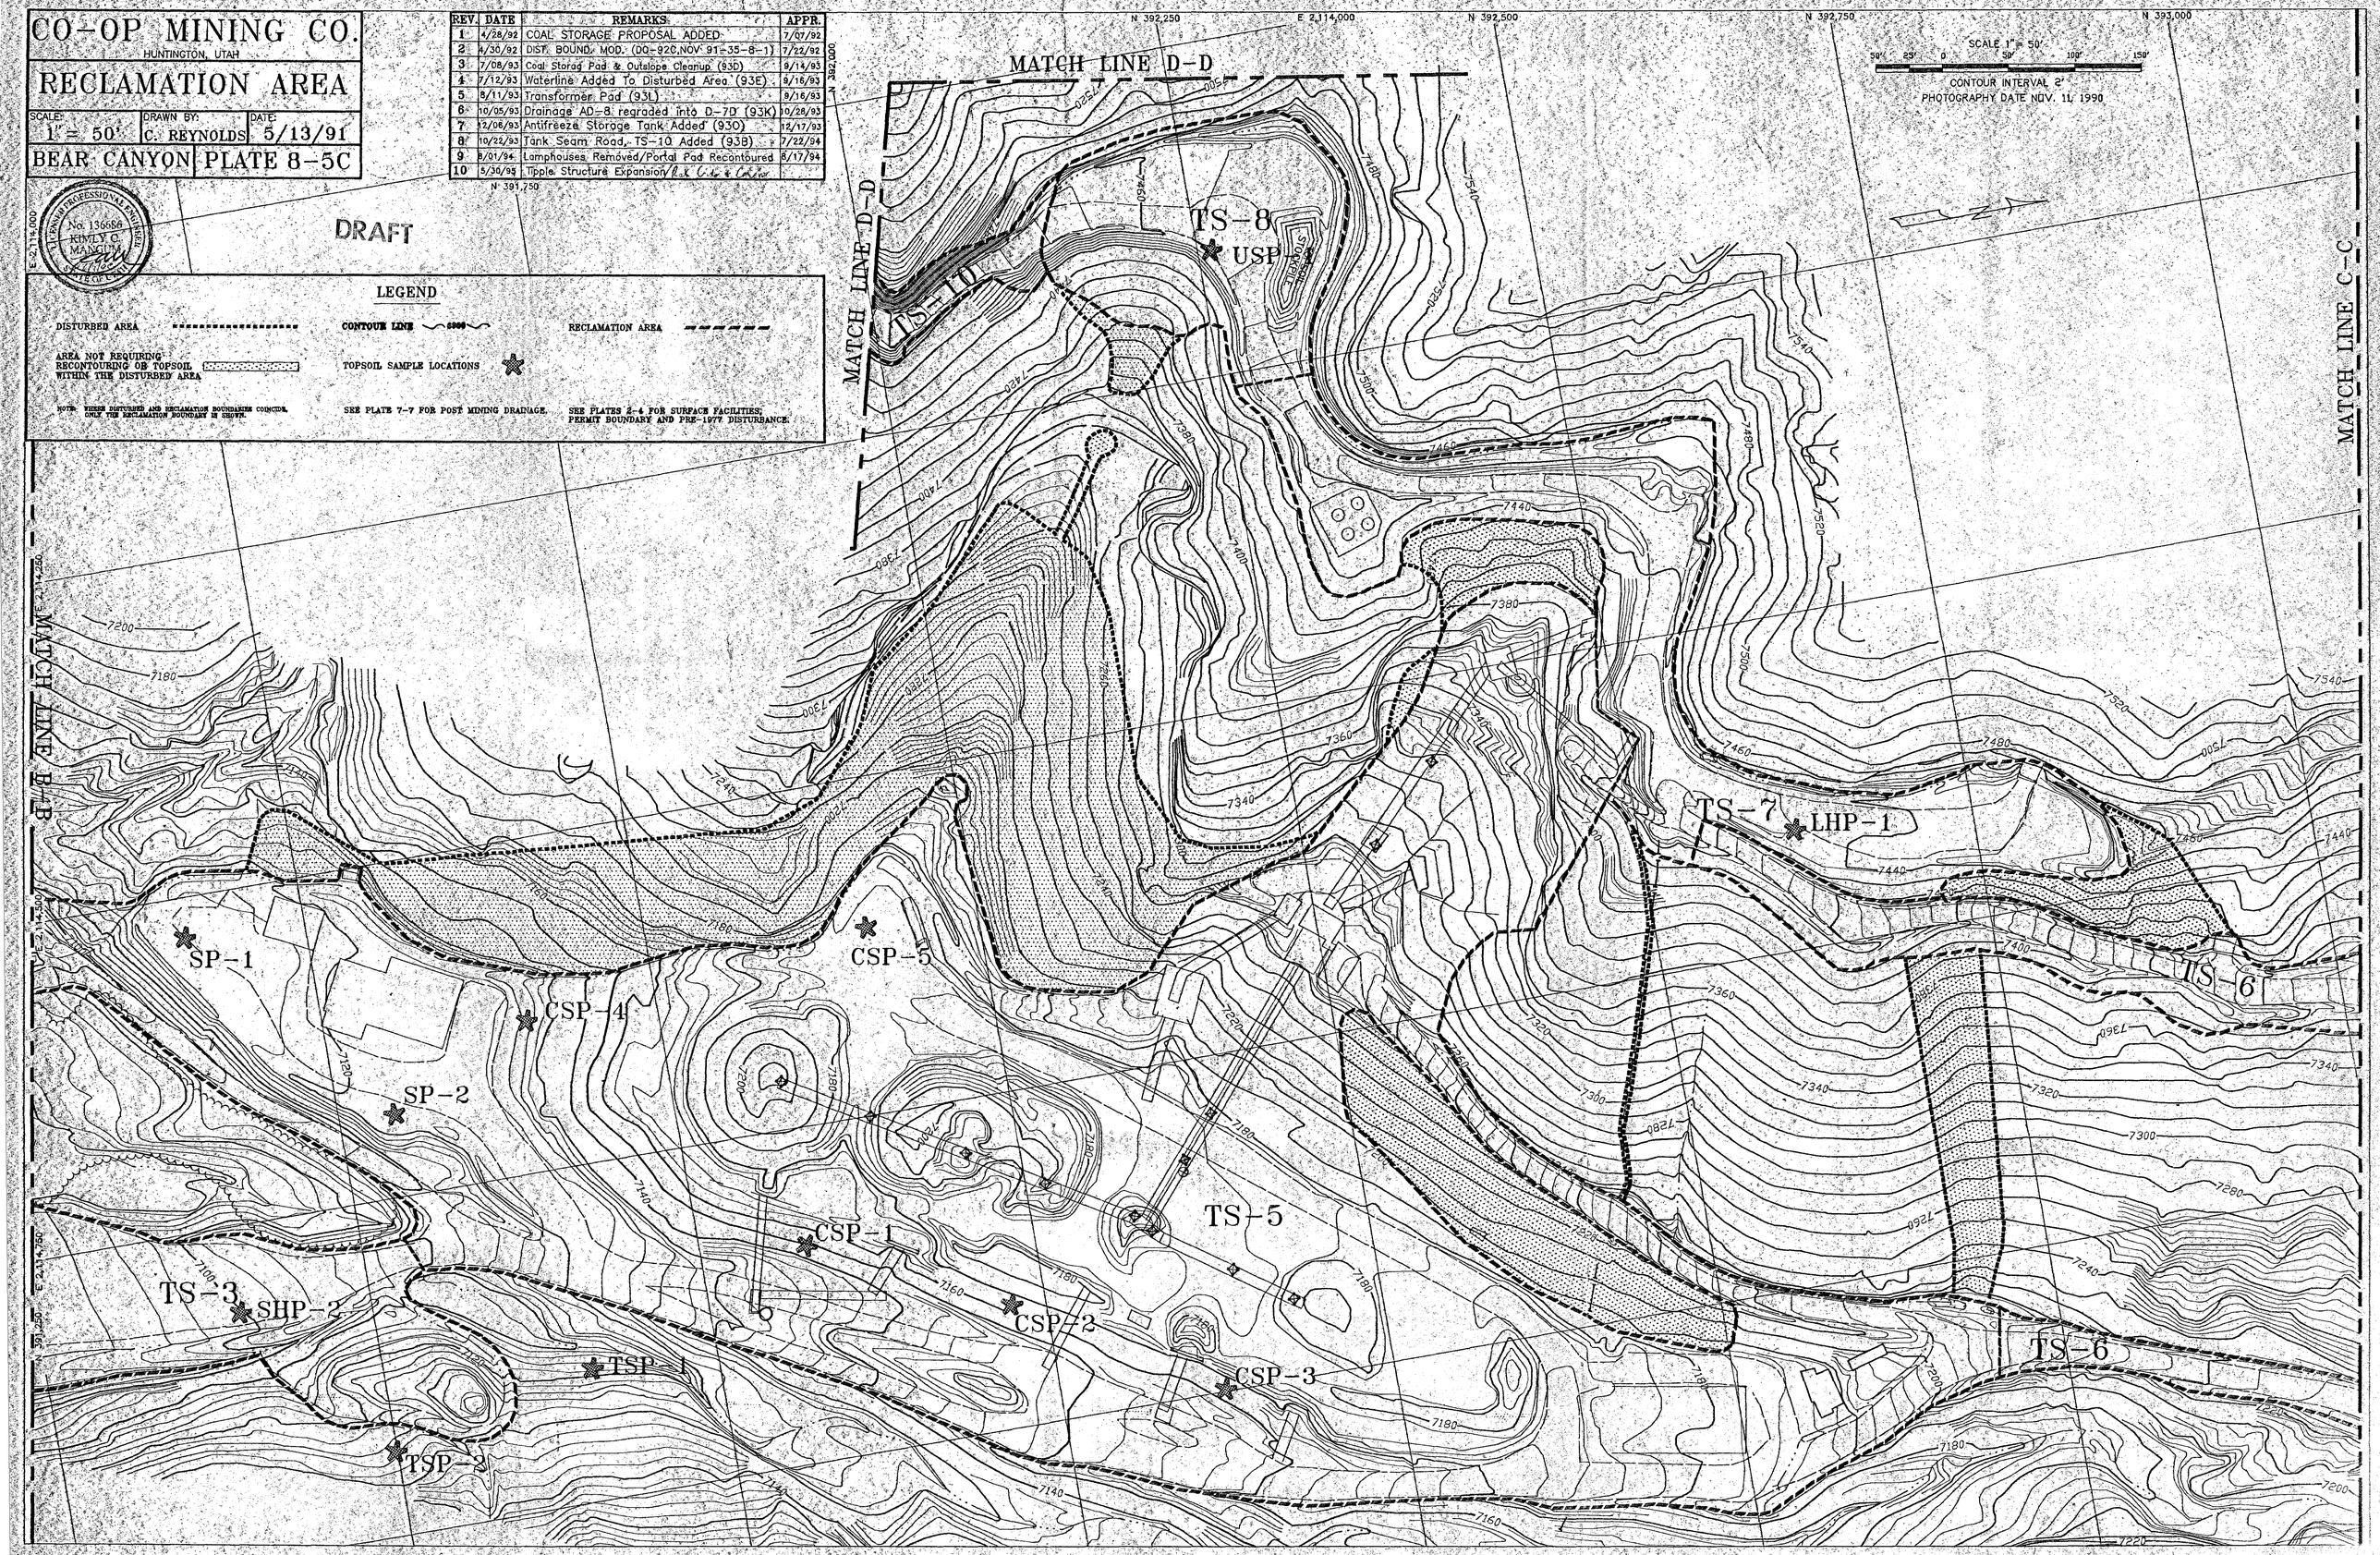
SEE PLATES 2-4 FOR SURFACE FACILITIES, PERMIT BOUNDARY AND PRE-1977 DISTURBANCE.