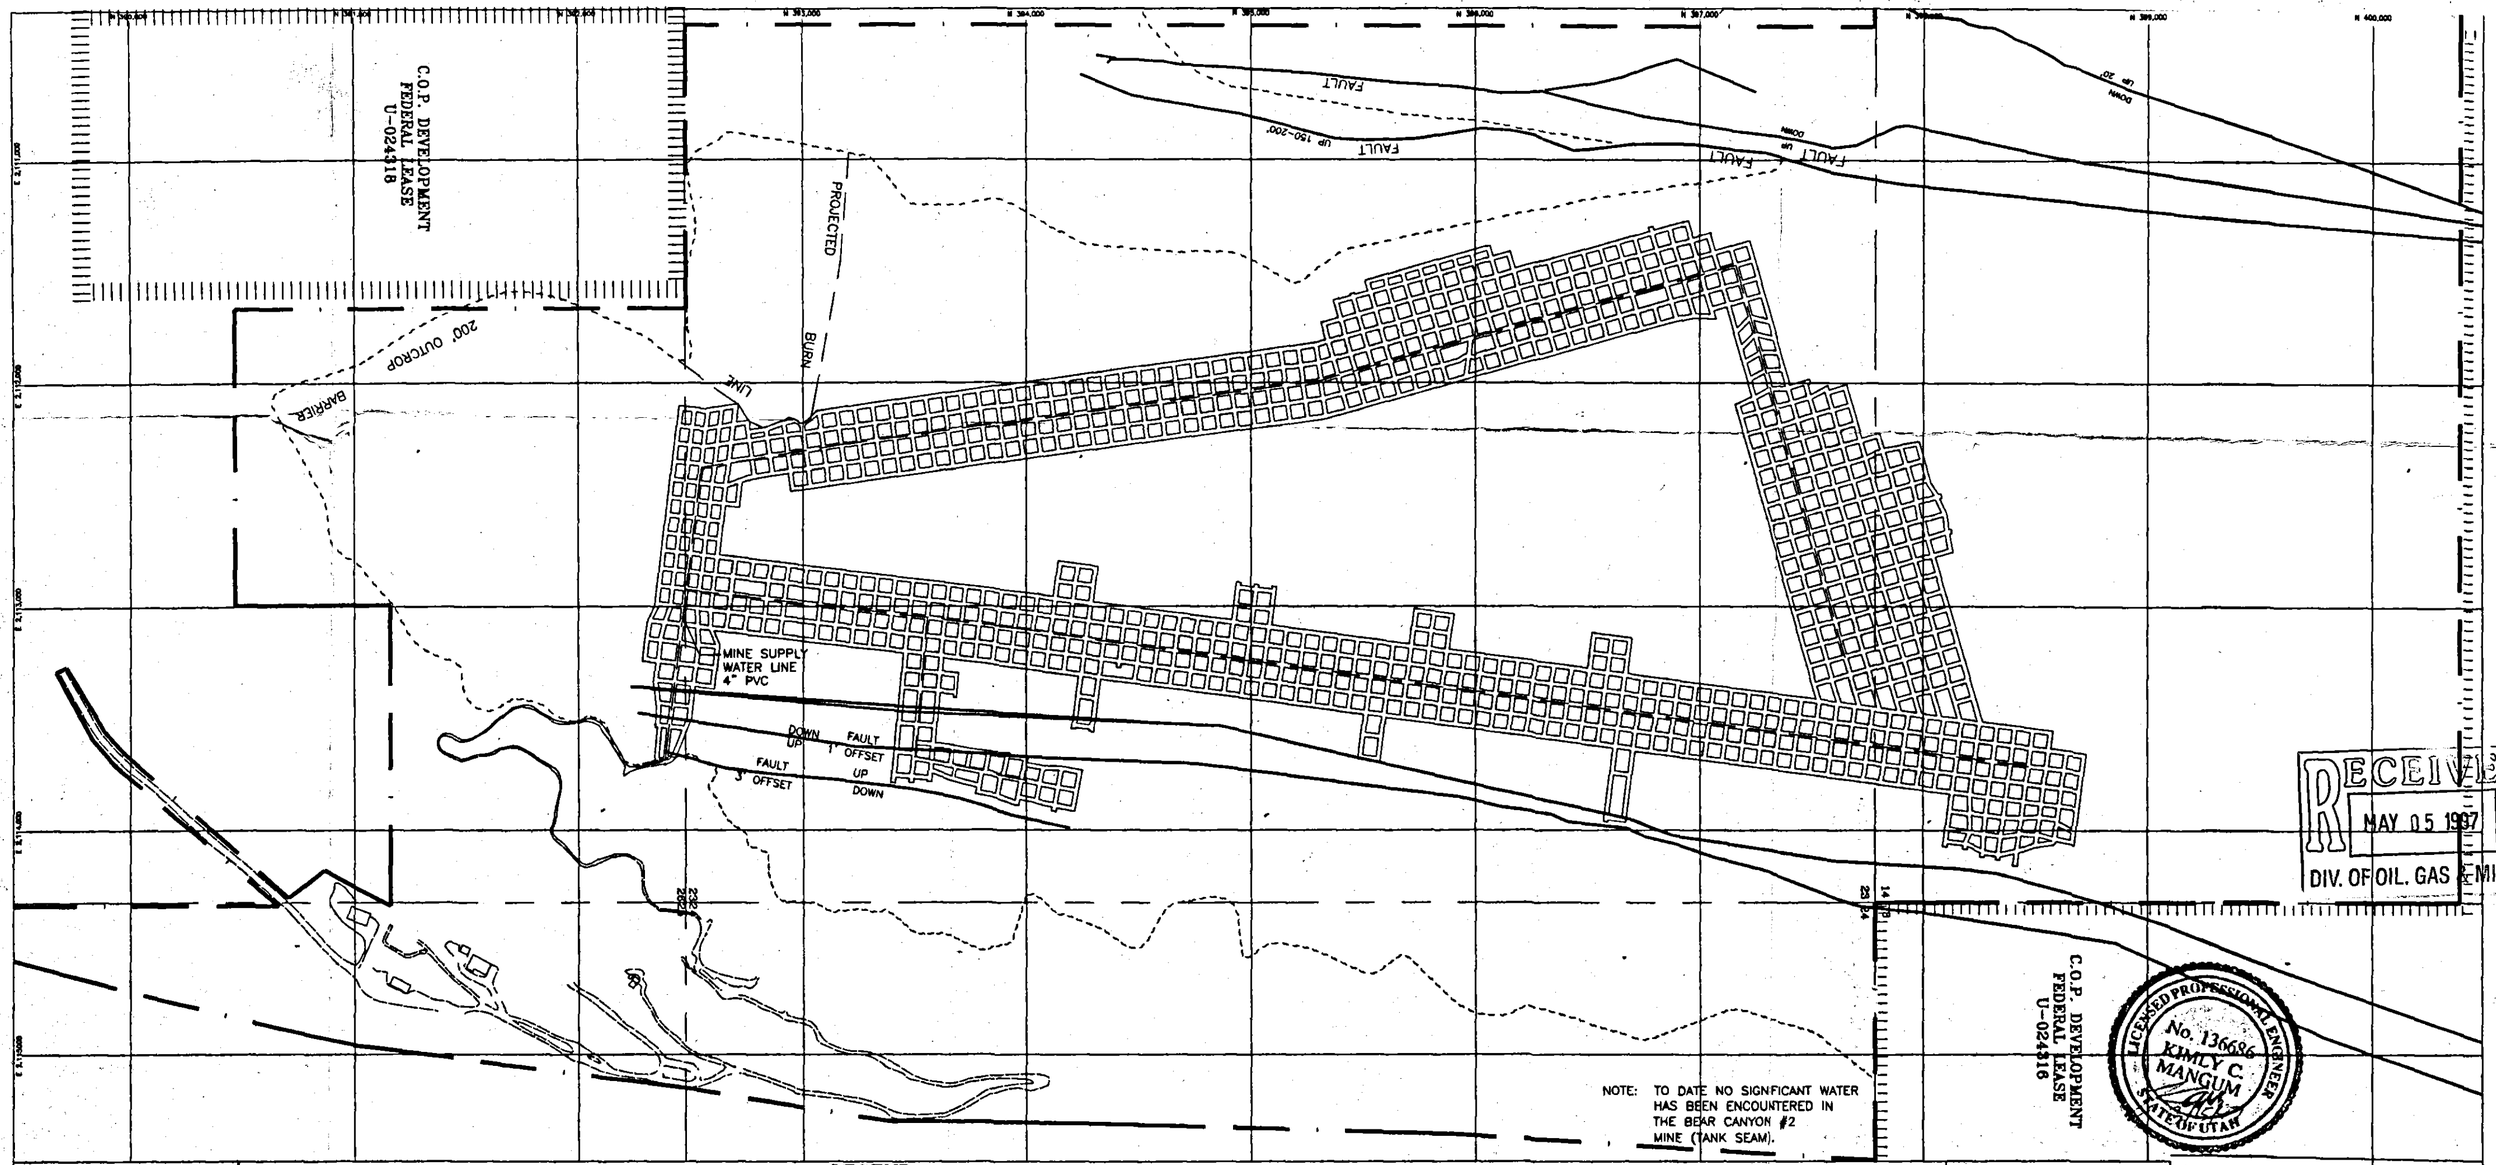
C.O.P. DEVELOPMENT
FEDERAL LEASE
U-024318
PROJECTED
BURN
LINE
200' OUTCROP
BARRIER
FAULT
FAULT UP 150-200'
FAULT
DOWN
UP
DOWN UP 20'
MINE SUPPLY
WATER LINE
4" PVC
DOWN
UP
FAULT
1' OFFSET
FAULT
3' OFFSET
UP
DOWN
N 393,000
N 394,000
N 395,000
N 396,000
N 397,000
N 398,000
N 399,000
N 400,000
E 2,171,000
E 2,172,000
E 2,173,000
E 2,174,000
E 2,175,000
232
202
23
14
C.O.P. DEVELOPMENT
FEDERAL LEASE
U-024318
NOTE: TO DATE NO SIGNFICANT WATER
HAS BEEN ENCOUNTERED IN
THE BEAR CANYON #2
MINE (TANK SEAM).
LICENSED PROFESSIONAL ENGINEER
No. 136686
KIMLY C.
MANGUM
STATE OF UTAH
RECEIVED
MAY 05 1997
DIV. OF OIL, GAS & MINING
LEGEND
MINE WORKINGS
PILLARED AREA
FAULT
STANDING WATER
ROOF DRIPPERS
FLOOR SEEPS
MINE WATER LINE
WATER SAMPLE POINT
SBC-9
PERMIT BOUNDARY
COAL OUTCROP
TANK SEAM
STRIKE - N 22°25'
DIP 2°
CO-OP MINING CO.
MINE WATER SURVEY
SCALE 1" = 500'
DRAWN BY C. Reynolds
DATE 1-01-97
BEAR CANYON
PLATE 7-10C