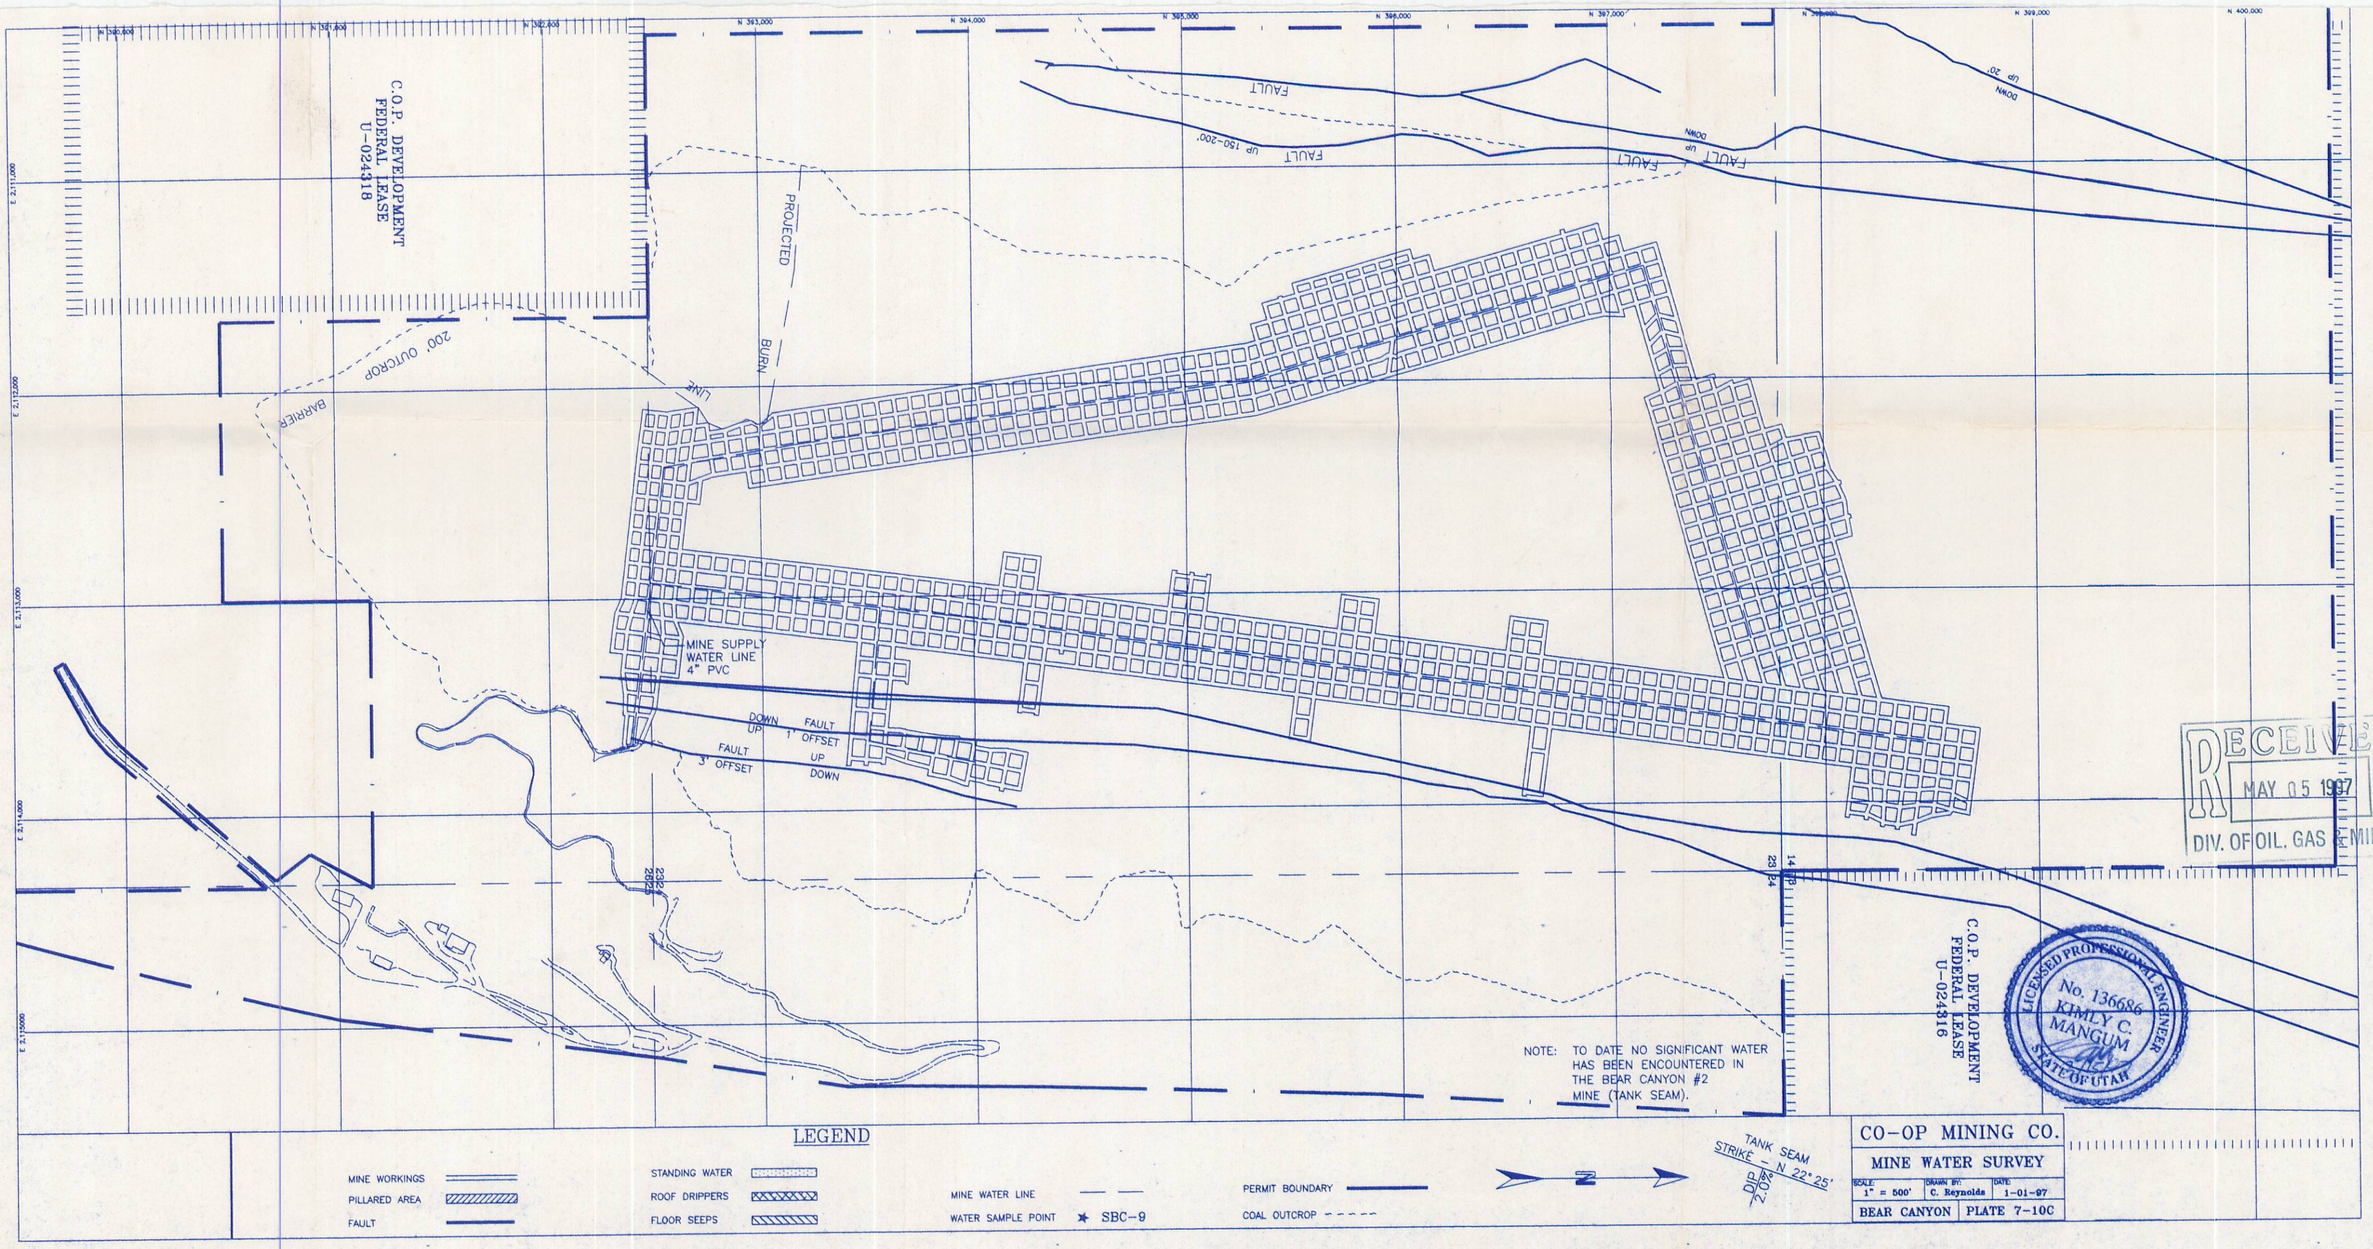
C.O.P. DEVELOPMENT
FEDERAL LEASE
U-024318
C.O.P. DEVELOPMENT
FEDERAL LEASE
U-024316
FAULT
UP 150-200'
DOWN
UP 20'
PROJECTED
BURN
LINE
200' OUTCROP
BARRIER
MINE SUPPLY
WATER LINE
4" PVC
DOWN
UP
FAULT
1' OFFSET
FAULT
3' OFFSET
UP
DOWN
NOTE: TO DATE NO SIGNIFICANT WATER HAS BEEN ENCOUNTERED IN THE BEAR CANYON #2 MINE (TANK SEAM).
LICENSED PROFESSIONAL ENGINEER
No. 136686
KIMLY C. MANGUM
STATE OF UTAH
RECEIVED
MAY 05 1997
DIV. OF OIL, GAS & MINING
LEGEND
MINE WORKINGS
PILLARED AREA
FAULT
STANDING WATER
ROOF DRIPPERS
FLOOR SEEPS
MINE WATER LINE
WATER SAMPLE POINT
SBC-9
PERMIT BOUNDARY
COAL OUTCROP
TANK SEAM
STRIKE - N 22°25'
DIP 2.0°
CO-OP MINING CO.
MINE WATER SURVEY
SCALE: 1" = 500'
DRAWN BY: C. Reynolds
DATE: 1-01-97
BEAR CANYON
PLATE 7-10C