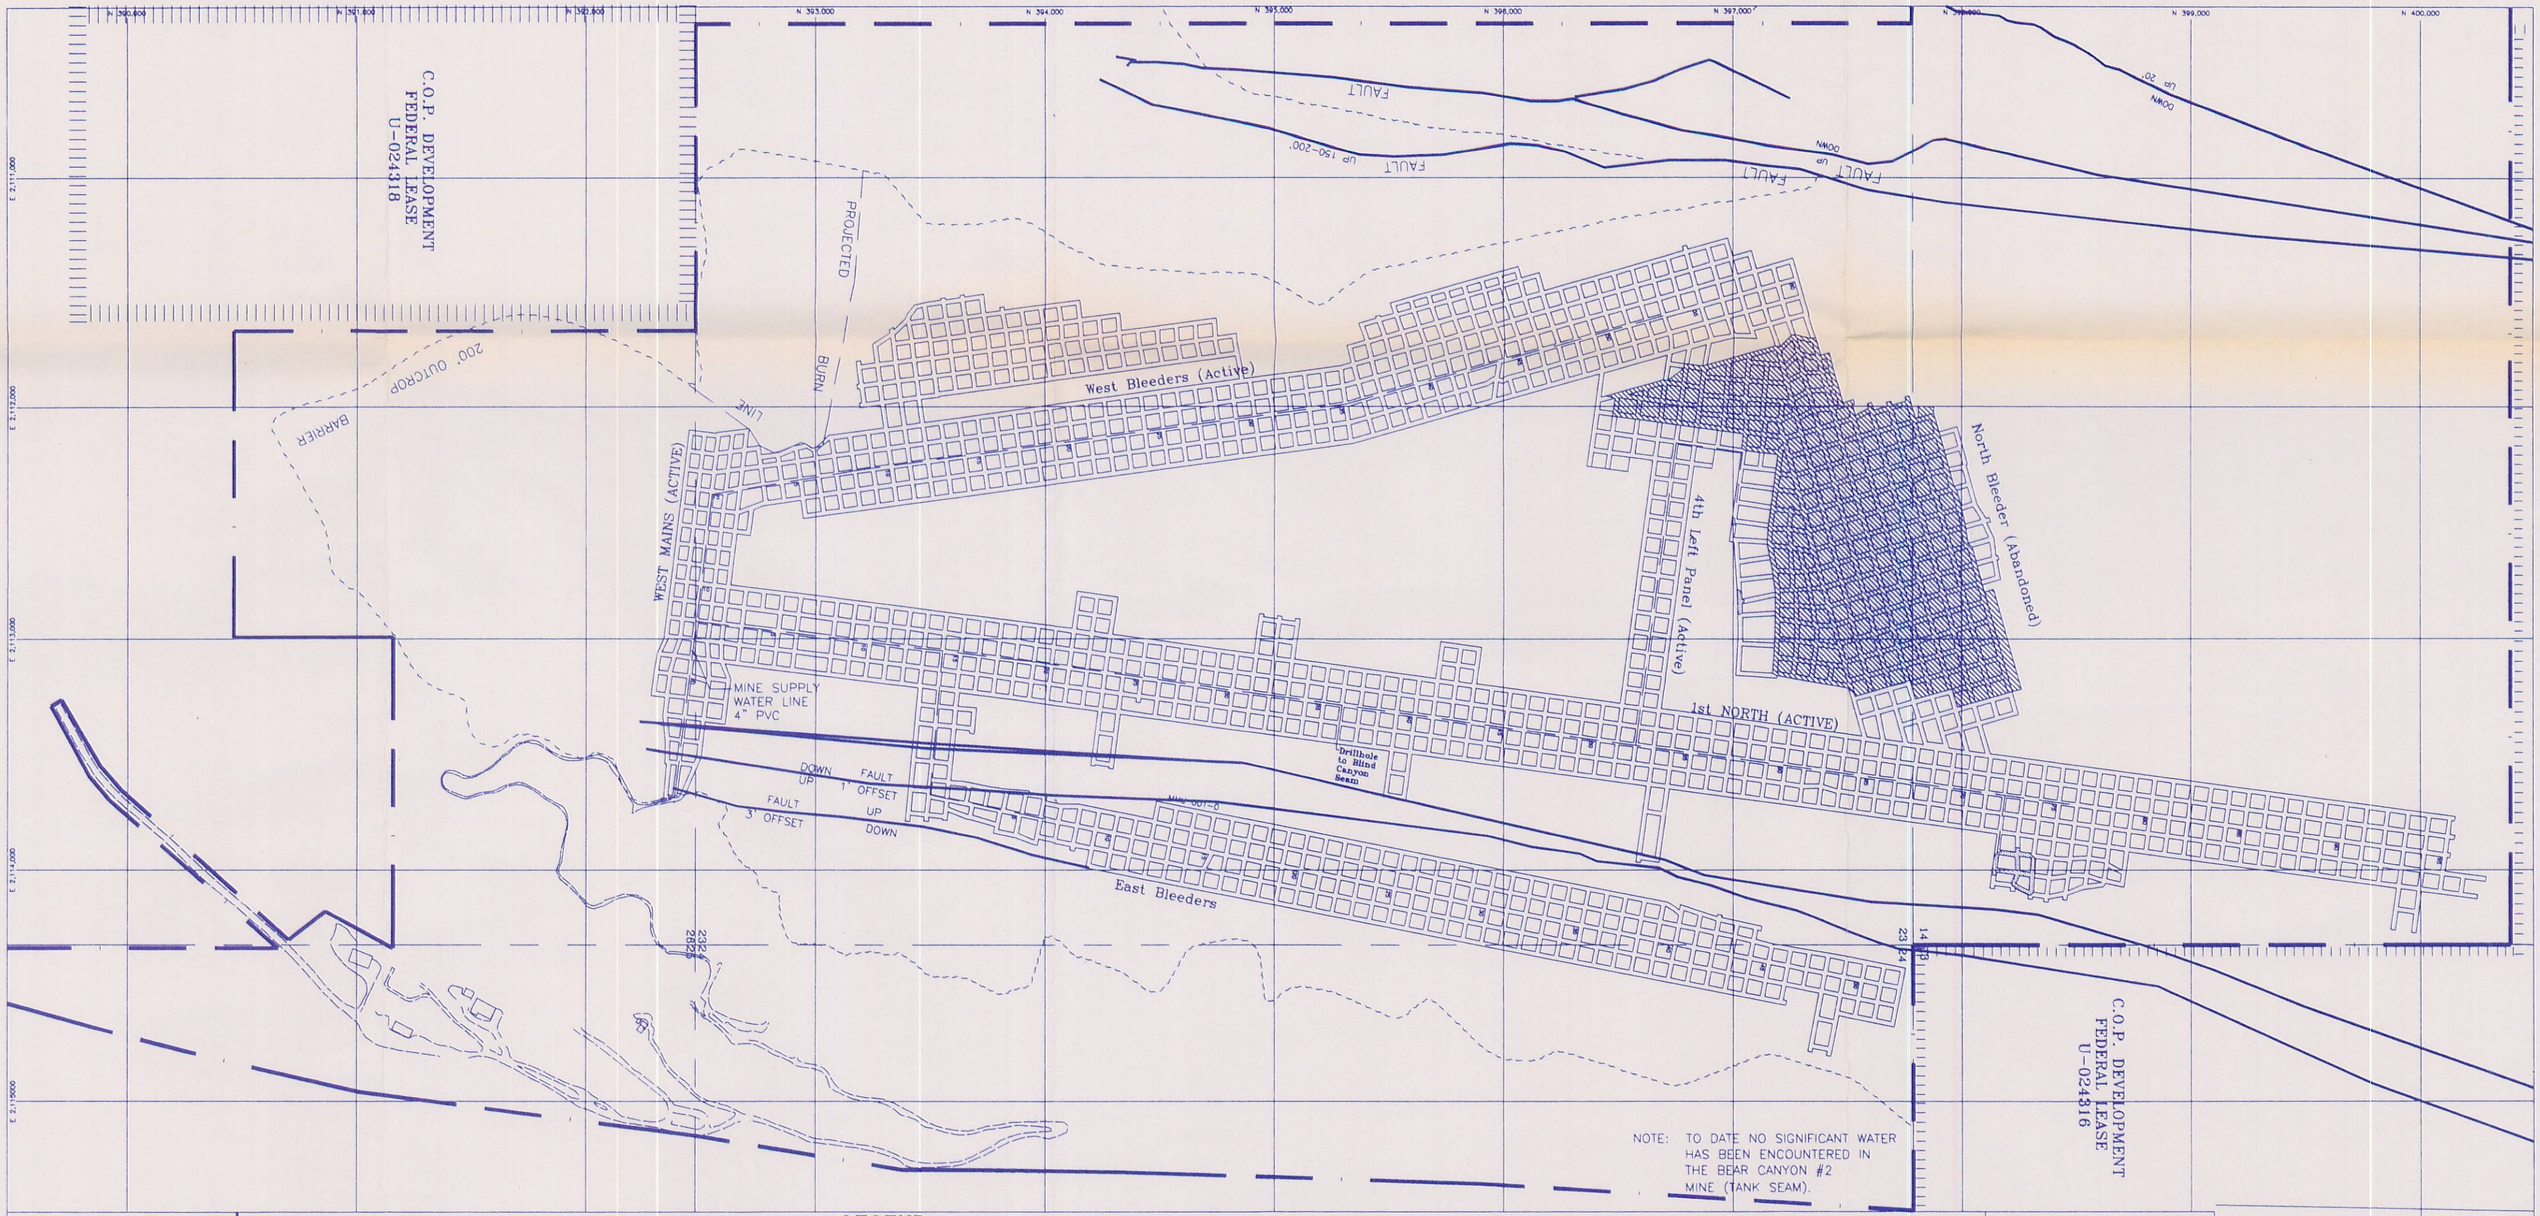
C.O.P. DEVELOPMENT
FEDERAL LEASE
U-024318
C.O.P. DEVELOPMENT
FEDERAL LEASE
U-024316
FAULT
UP 150-200'
DOWN
UP 20'
PROJECTED
BURN
LINE
200' OUTCROP
BARRIER
West Bleeders (Active)
WEST MAINS (ACTIVE)
4th Left Panel (Active)
North Bleeder (Abandoned)
1st NORTH (ACTIVE)
MINE SUPPLY
WATER LINE
4" PVC
Drillhole
to Blind
Canyon
Seam
DOWN
UP
FAULT
1' OFFSET
FAULT
3' OFFSET
UP
DOWN
East Bleeders
NOTE: TO DATE NO SIGNIFICANT WATER
HAS BEEN ENCOUNTERED IN
THE BEAR CANYON #2
MINE (TANK SEAM).
LEGEND
MINE WORKINGS
PILLARED AREA
FAULT
STANDING WATER
ROOF DRIPPERS
FLOOR SEEPS
MINE WATER LINE
WATER SAMPLE POINT
SBC-9
PERMIT BOUNDARY
COAL OUTCROP
N
TANK SEAM
STRIKE - N 22° 25'
DIP 2.0°
CO-OP MINING CO.
MINE WATER SURVEY
SCALE: 1" = 500'
DRAWN BY: C. Reynolds
DATE: 1-01-98
BEAR CANYON
PLATE 7-10C