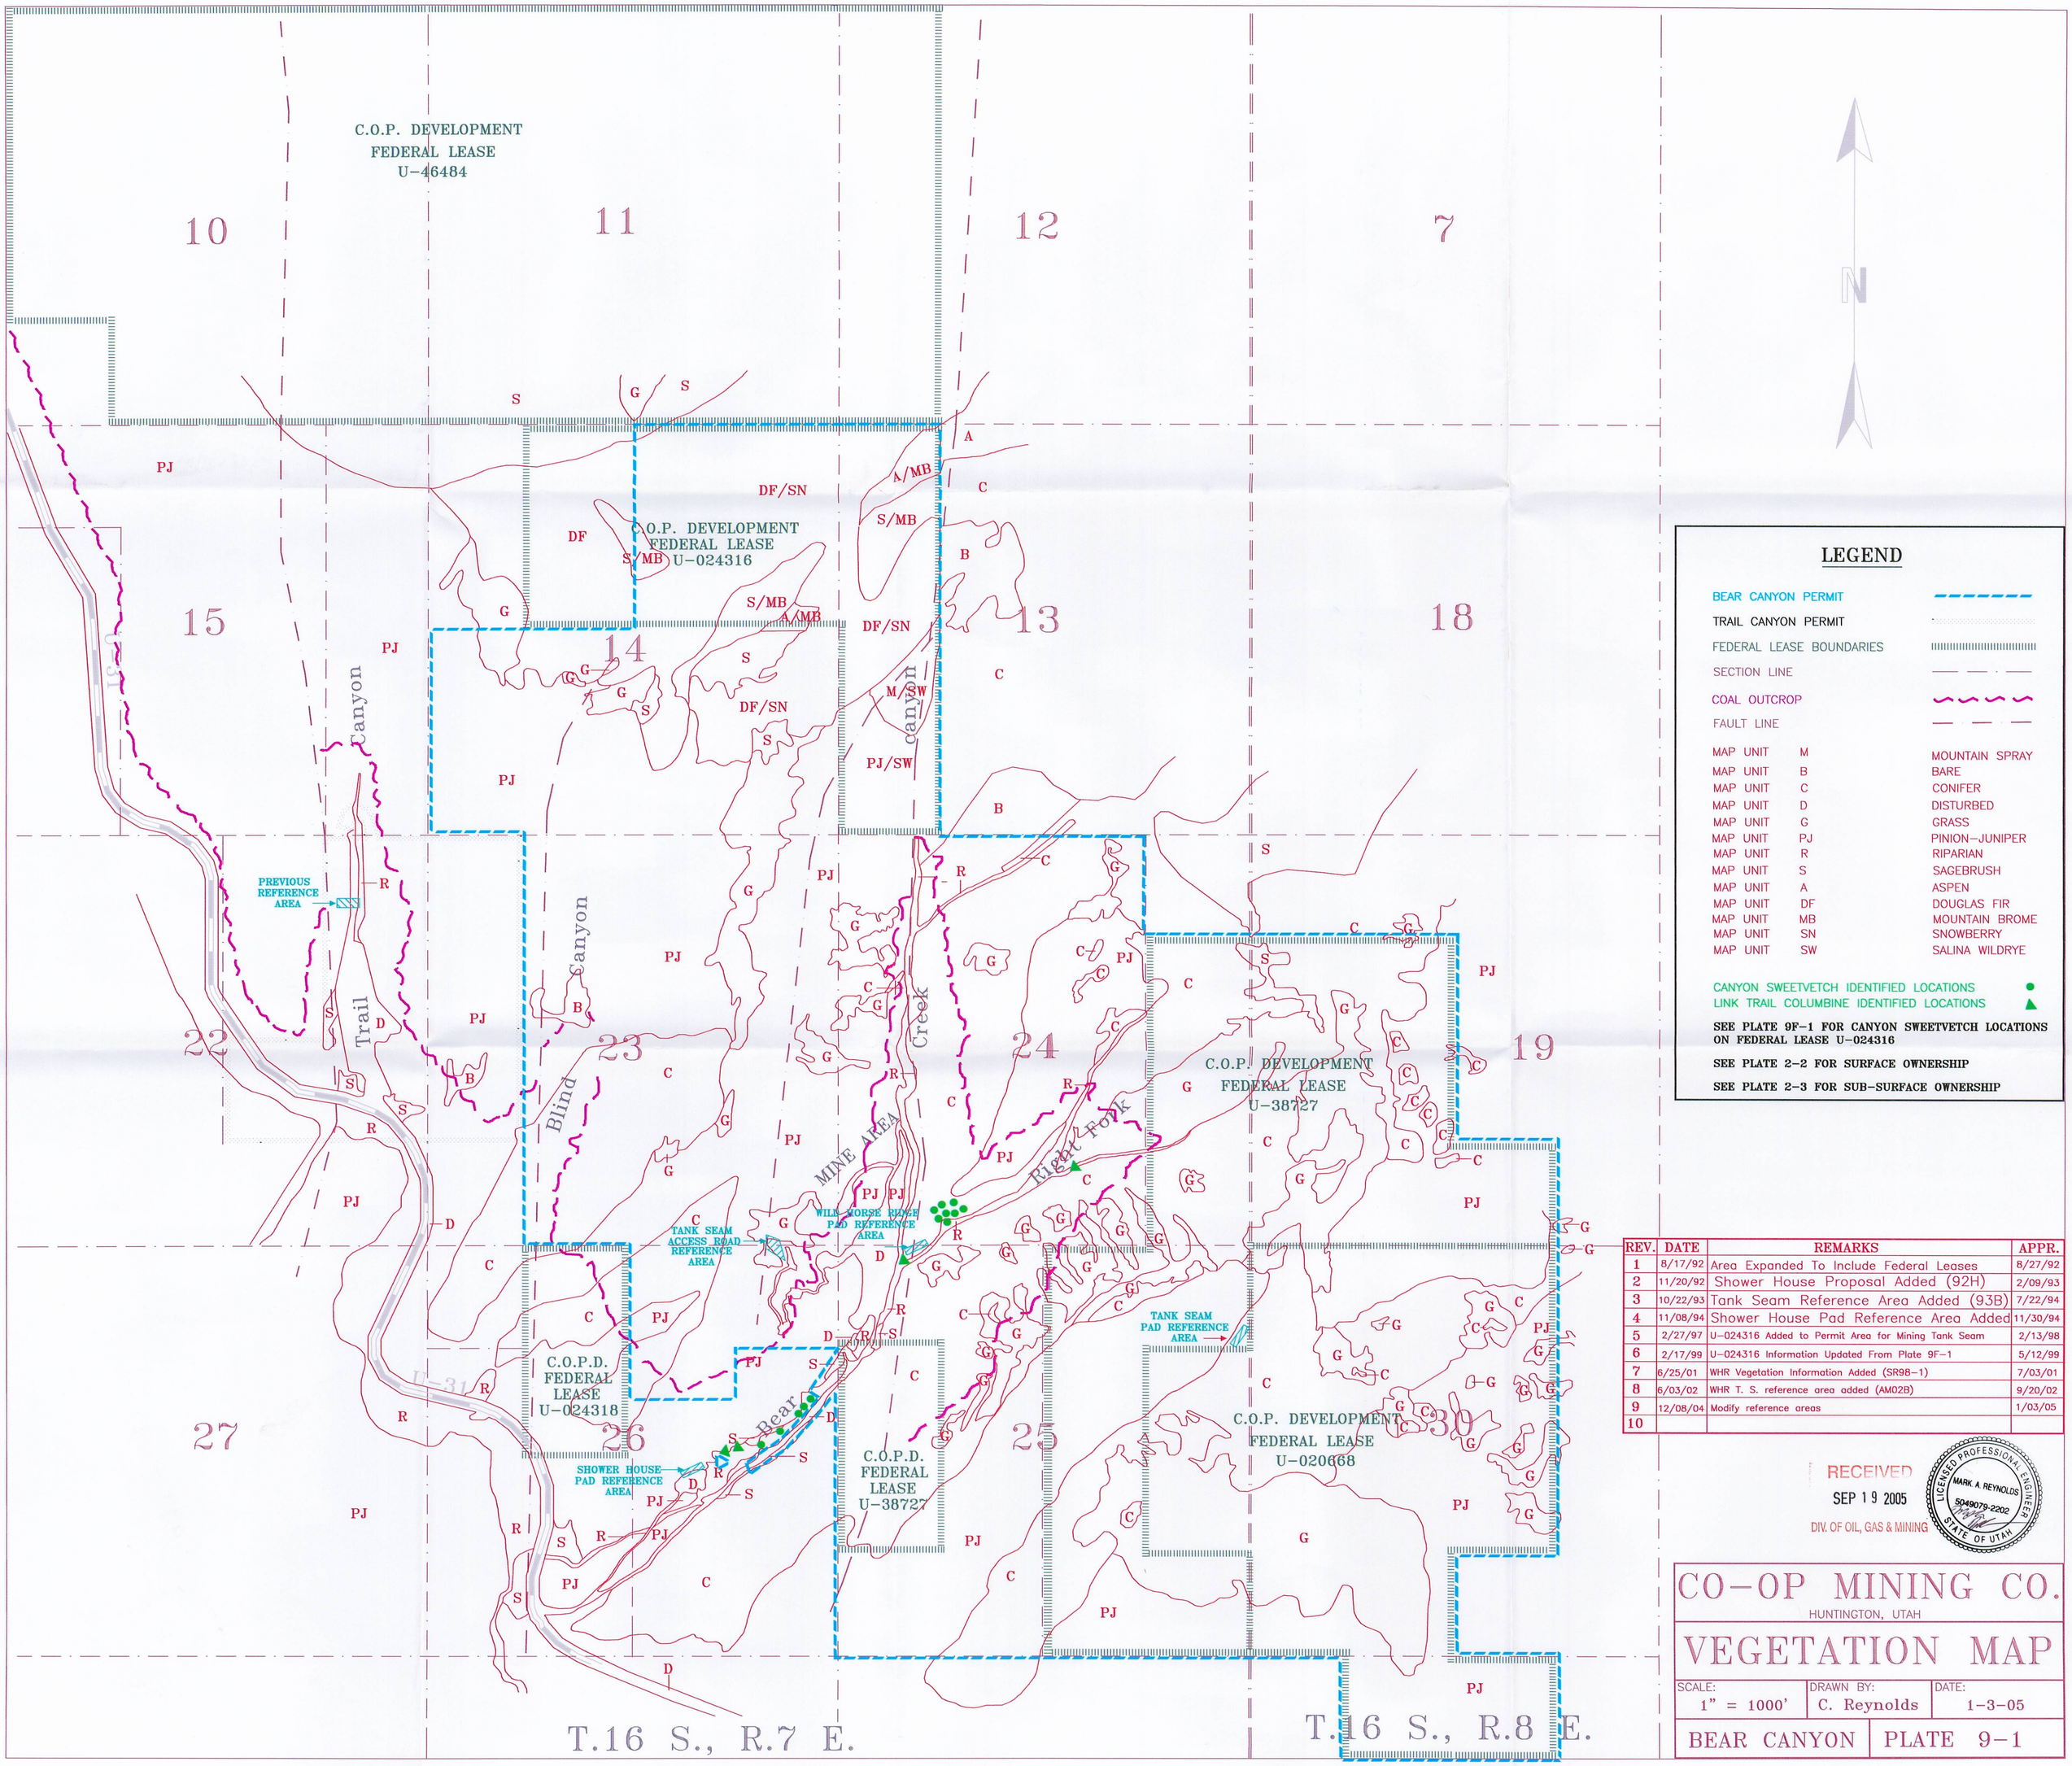

REV.	DATE	REMARKS	APPR.
1	8/17/92	Area Expanded To Include Federal Leases	8/27/92
2	11/20/92	Shower House Proposal Added (92H)	2/09/93
3	10/22/93	Tank Seam Reference Area Added (93B)	7/22/94
4	11/08/94	Shower House Pad Reference Area Added	11/30/94
5	2/27/97	U-024316 Added to Permit Area for Mining Tank Seam	2/13/98
6	2/17/99	U-024316 Information Updated From Plate 9F-1	5/12/99
7	6/25/01	WHR Vegetation Information Added (SR98-1)	7/03/01
8	6/03/02	WHR T. S. reference area added (AM02B)	9/20/02
9	12/08/04	Modify reference areas	1/03/05
10			

RECEIVED
SEP 19 2005
DIV. OF OIL, GAS & MINING

LICENSED PROFESSIONAL ENGINEER
MARK A. REYNOLDS
5049079-2202
STATE OF UTAH

CO-OP MINING CO.

HUNTINGTON, UTAH

VEGETATION MAP

SCALE:	DRAWN BY:	DATE:
1" = 1000'	C. Reynolds	1-3-05

BEAR CANYON | PLATE 9-1