NOTE - CONTOURS ARE ESTIMATED FROM USGS TOPO SHEET

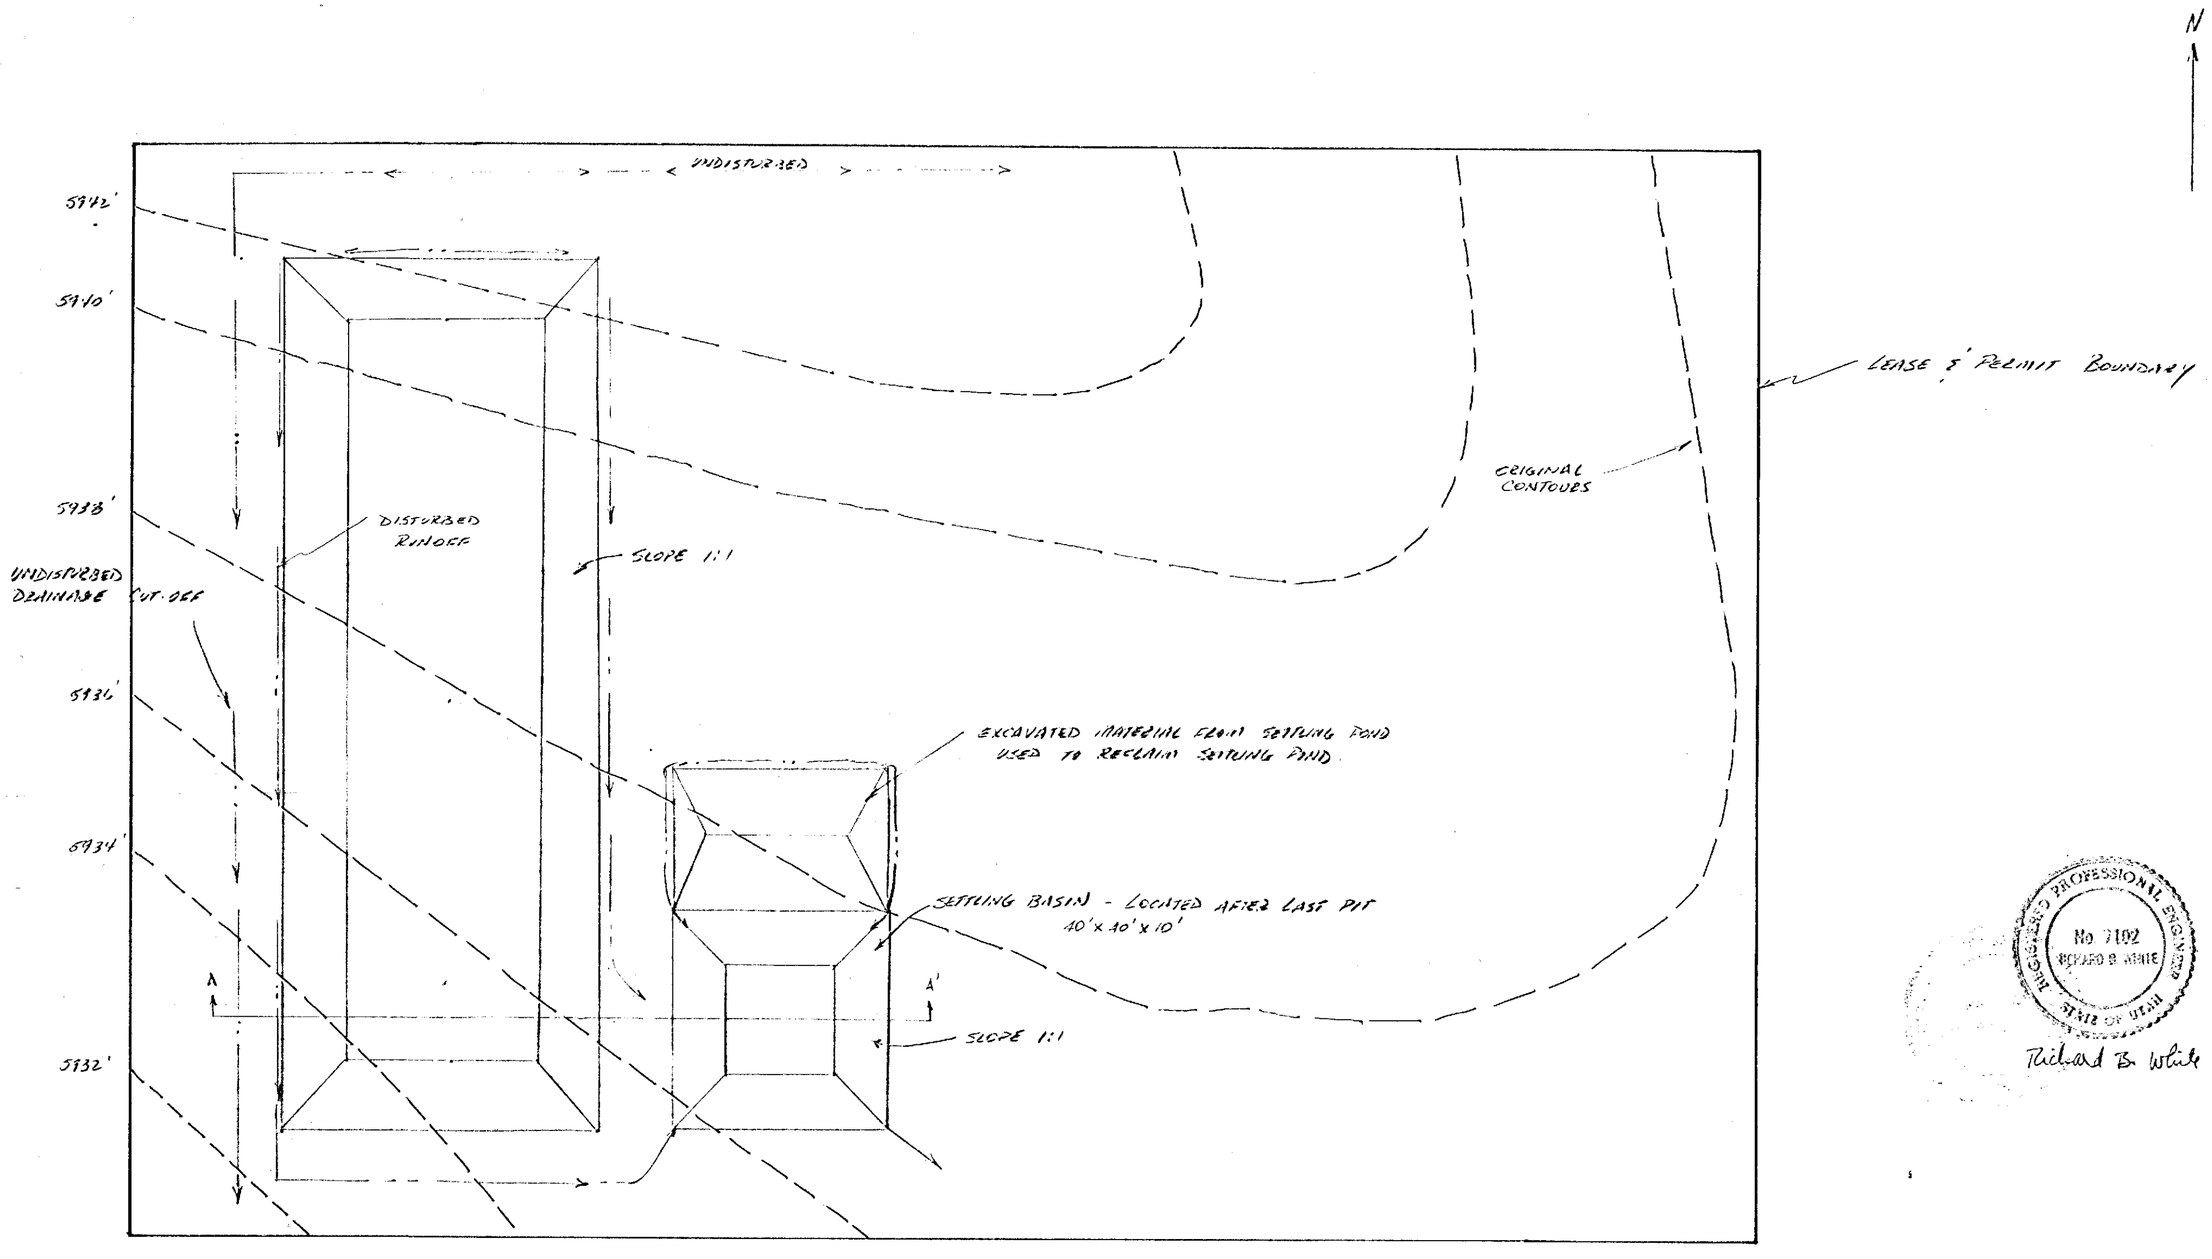

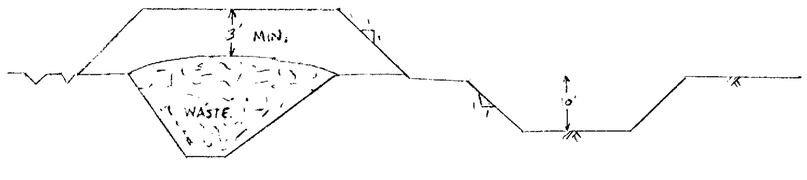

SECTION AA'

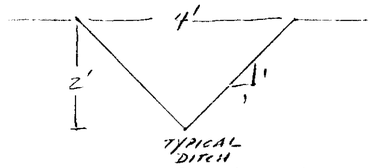

TYPICAL DITCH CROSS-SECTION

NOTE: LESSOR, SINBAD CONSTRUCTION, MAY USE MATERIAL DUG OUT OF PIT FOR HIS OWN USE, HOWEVER A MINIMUM OF 3' OF MATERIAL WILL BE LEFT TO COVER PITS AS STIPULATED IN HIS PERMIT

PROFESSIONAL ENGINEER No. 7102 RICHARD B. WHITE STATE OF UTAH

Richard B. White

GENWAL COAL CO.

TYPICAL WASTE PIT RECLAMATION

SCALE 1" : 20'

9-5-86

PLATE 3-18

RECEIVED
SEP 08 1986
DIVISION OF
OIL, GAS & MINING