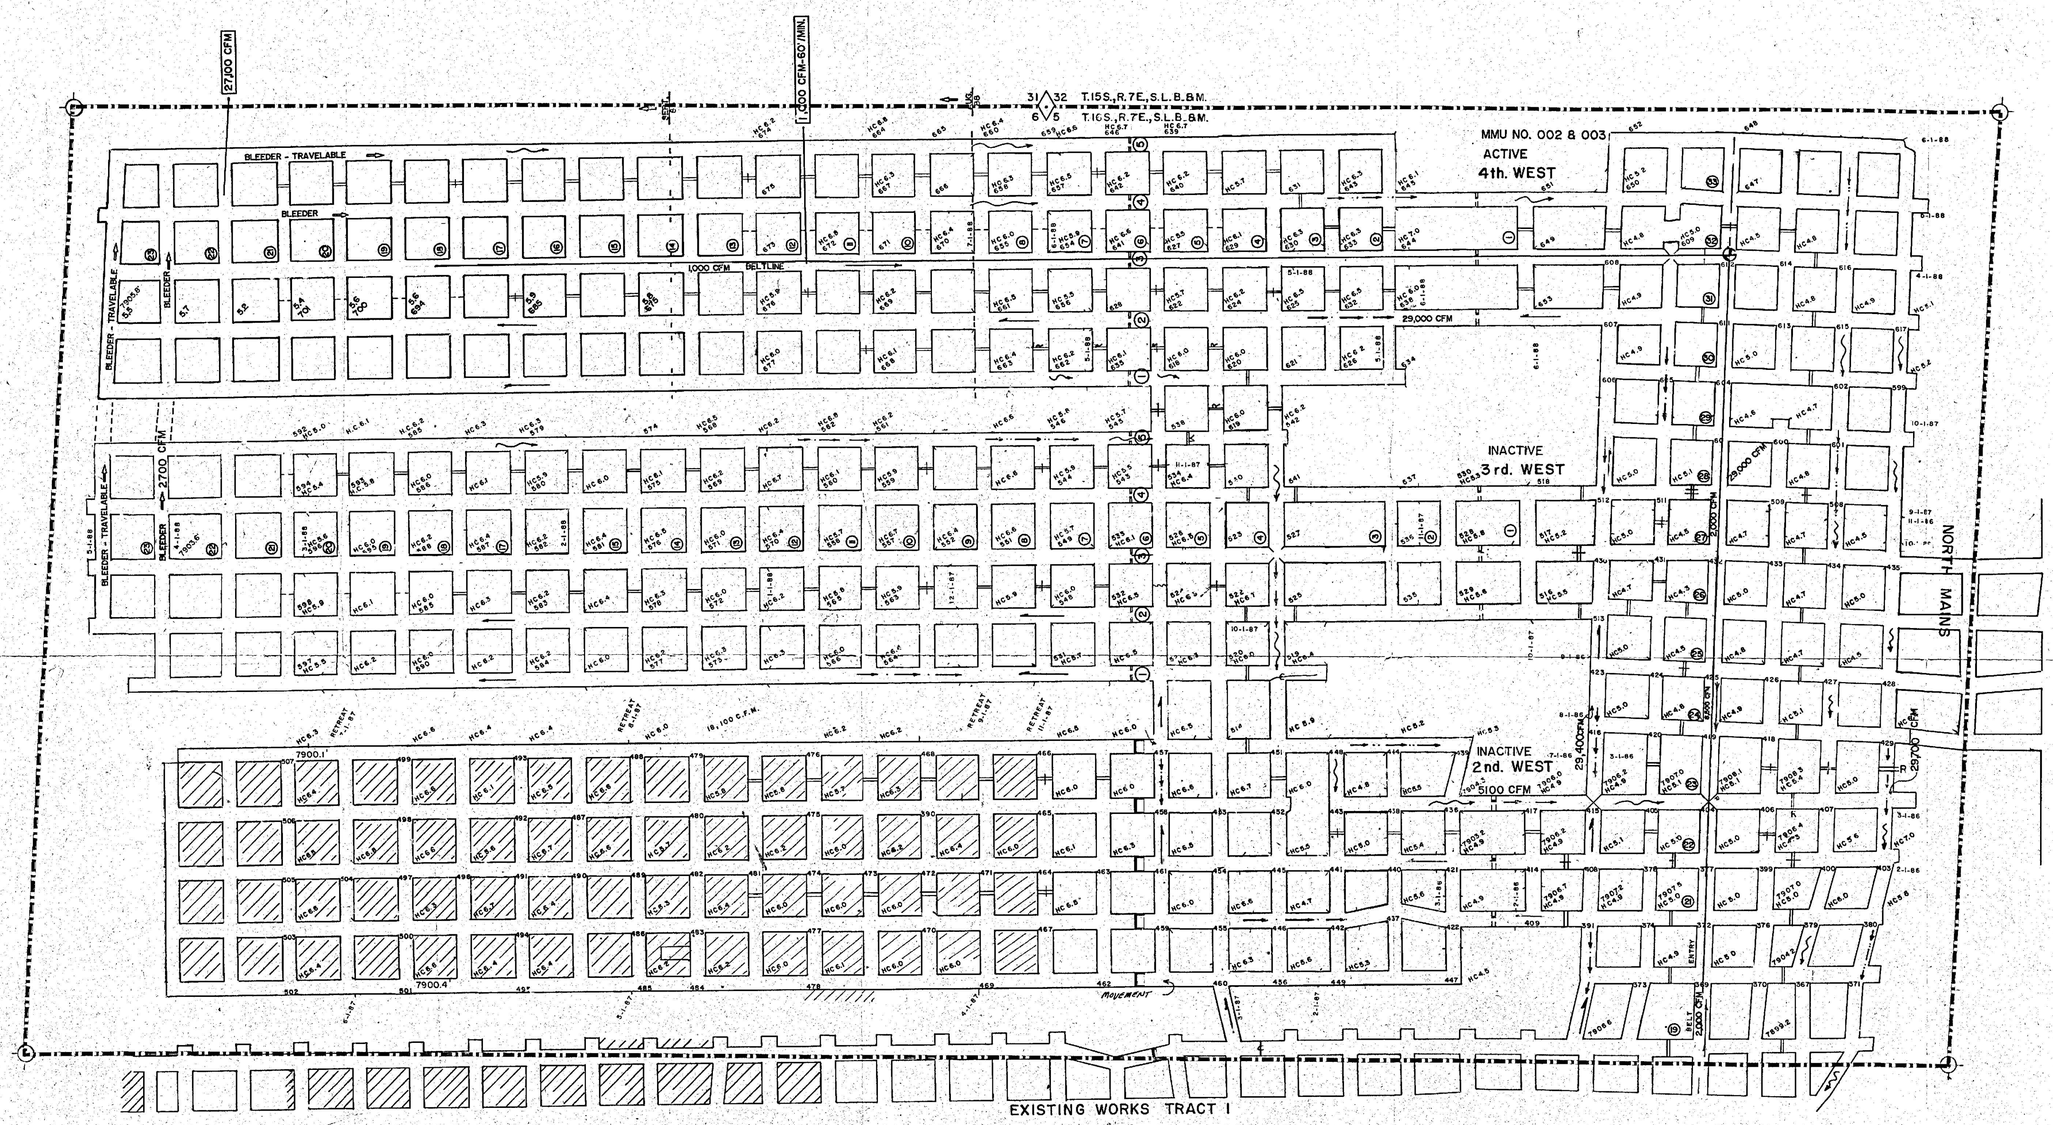

LEGEND

TYPICAL BELT ENTRY
DASHED LINES INDICATE PROPOSED VENTILATION STRUCTURES AND BELTS
BELT - AVG. HEIGHT 5.5'
CURTAIN
OVERCAST
REGULATOR
STOPPING
STOPPING WITH DOOR
FUTURE MINING
VENTILATION — INTAKE AIR, BELT AIR, RETURN AIR
PROPERTY CORNER
SEAL - INSTALLATION SEQUENCE
CONVEYOR TRANSFER POINT
PRIMARY ESCAPE ROUTE
SECONDARY ESCAPE ROUTE
SUMP

RECEIVED AUG 22 1990 DIVISION OF OIL, GAS & MINING

FAN INFORMATION

MANUFACTURE — JOY	C.F.M. — 100,000
HORSEPOWER - 60	BLADE SETTING
VOLTAGE 480	WATER GUAGE 1"
R.P.M.	BLADE DIA. 6'

NO OIL OR GAS WELLS EXIST
NO MINES ABOVE OR BELOW

MSHA MINE ID NUMBER 42-01715

1-30-89
Bruce Hilde

LEASE AND PERMIT BOUNDARY

GENWAL COAL COMPANY INC.

CRANDALL CANYON MINE
MINING PLAN HIAWATHA SEAM
SECTIONS 5 & 6, T.16 S., R.7E., S.L.B. & M.
P.O. BOX 1201 HUNTINGTON, UTAH
SCALE 1"=100' PLATE 3-2A MAP 201