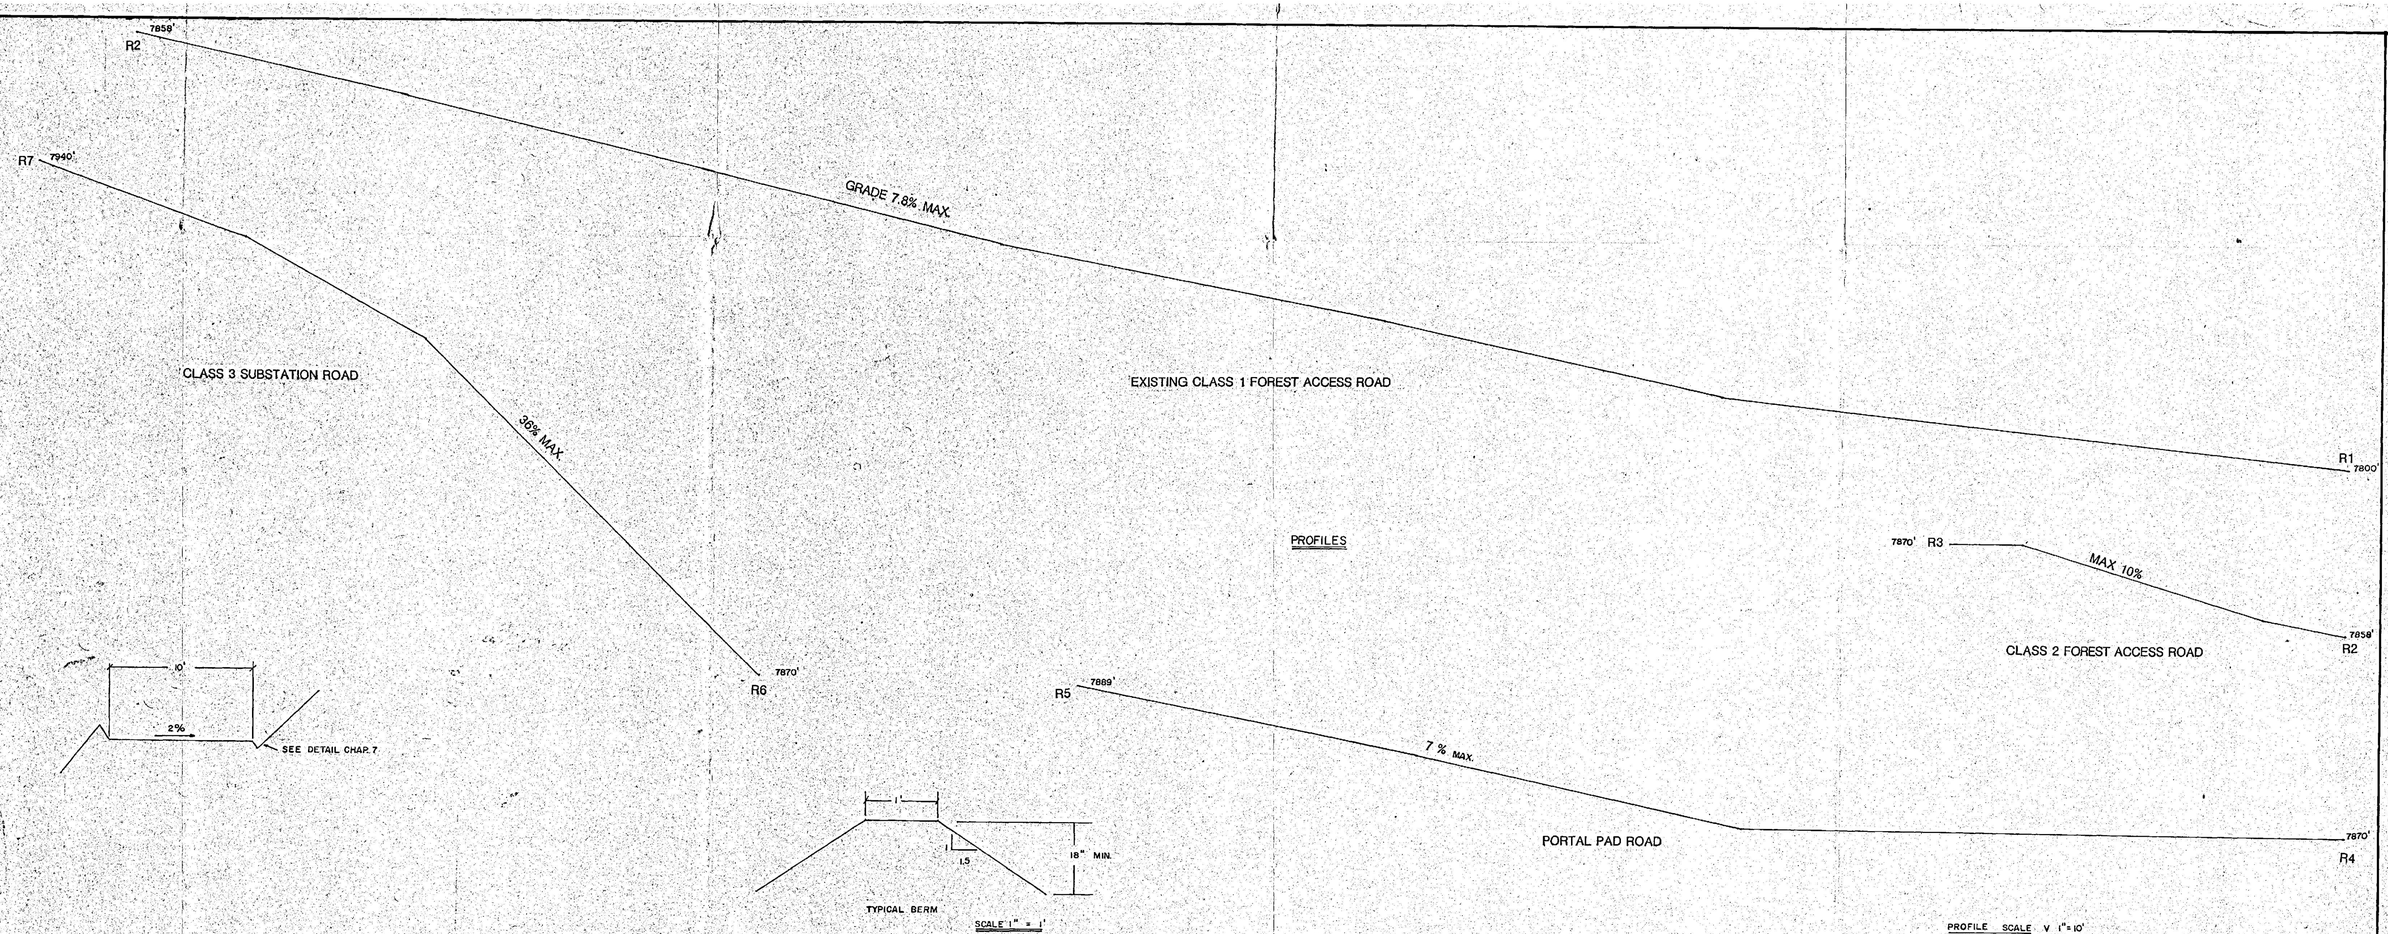

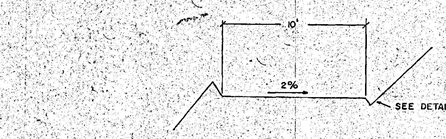

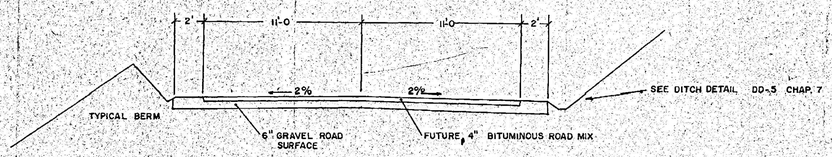

TYPICAL CLASS 1 ROAD X-SECTION

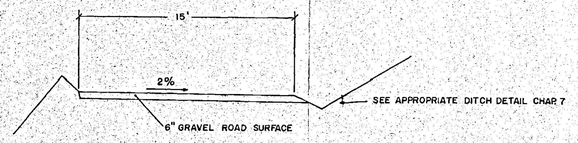

CLASS 2 ROAD X-SECTION

SECTION SCALE 1"= 5'

AUG 22 1990

DIVISION OF
OIL, GAS & MINING

GENWAL COAL COMPANY

ROAD PROFILE AND CROSS SECTION

SCALE AS NOTED

2/10/88

PLATE 3-6