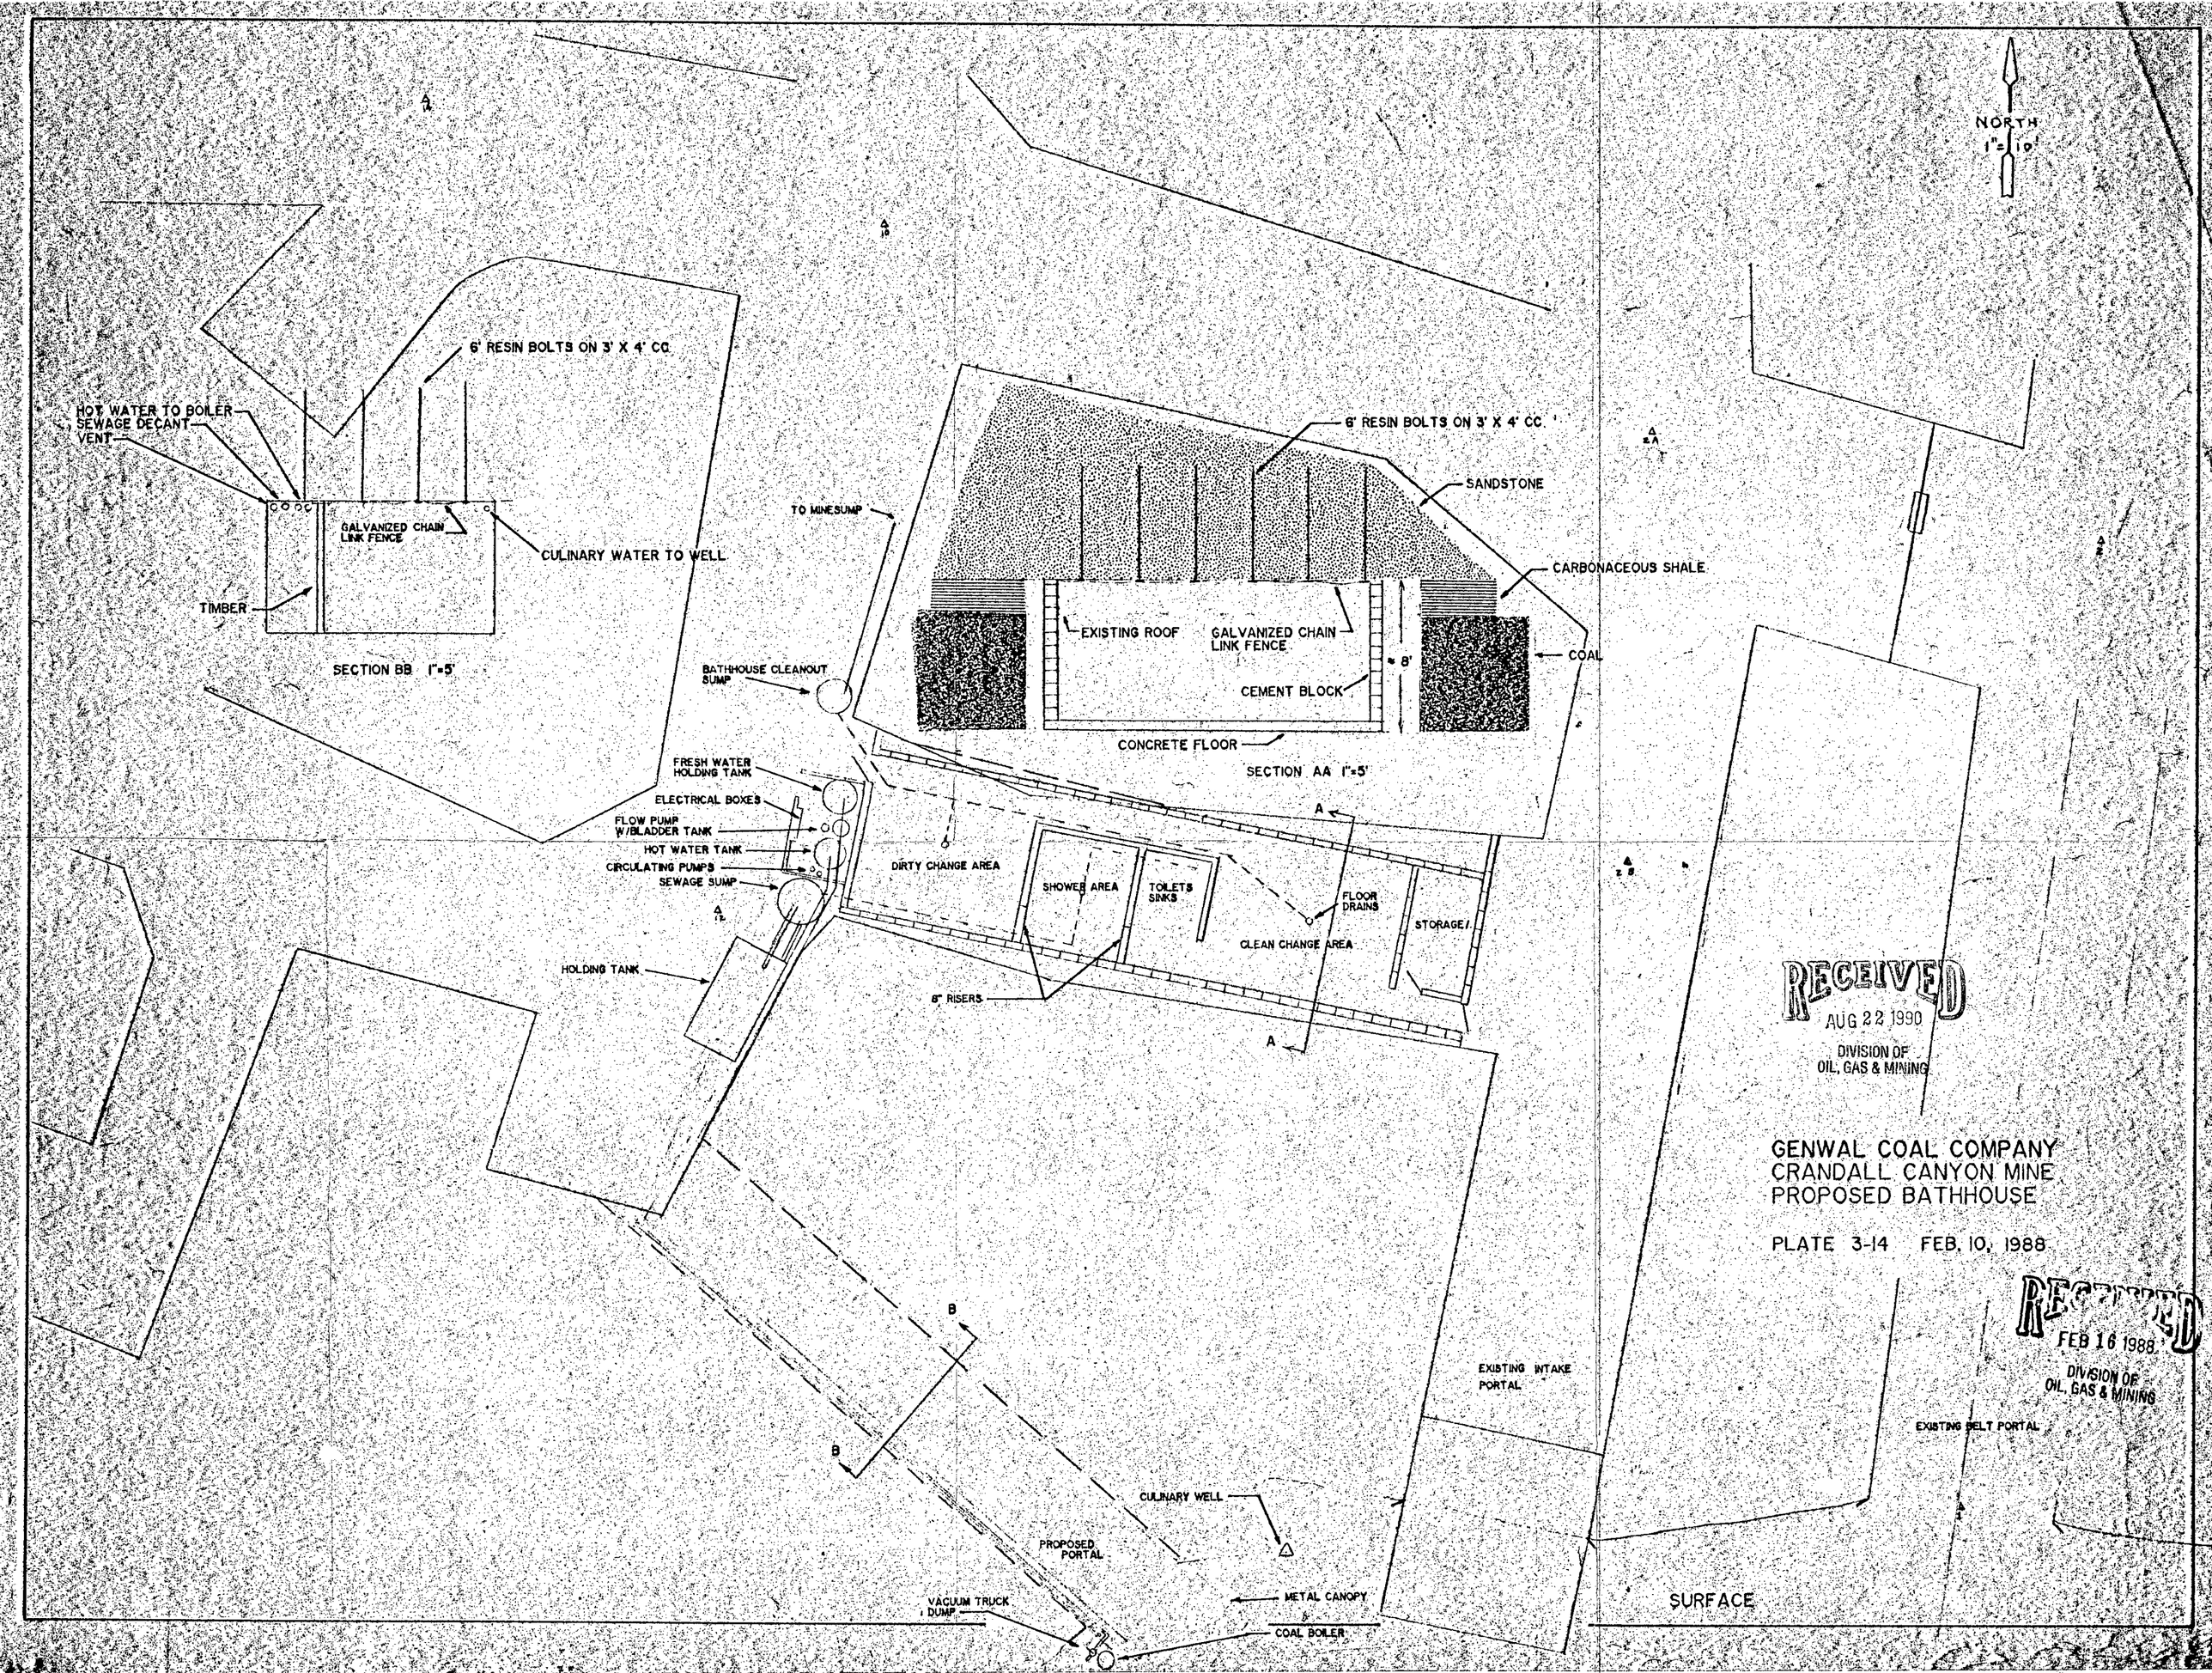
NORTH
1" = 10'
6' RESIN BOLTS ON 3' X 4' CC.
HOT WATER TO BOILER
SEWAGE DECANT
VENT
GALVANIZED CHAIN LINK FENCE
CULINARY WATER TO WELL
TIMBER
SECTION BB 1"=5'
TO MINESUMP
BATHHOUSE CLEANOUT SUMP
FRESH WATER HOLDING TANK
ELECTRICAL BOXES
FLOW PUMP W/BLADDER TANK
HOT WATER TANK
CIRCULATING PUMPS
SEWAGE SUMP
HOLDING TANK
6' RESIN BOLTS ON 3' X 4' CC.
SANDSTONE
CARBONACEOUS SHALE
EXISTING ROOF
GALVANIZED CHAIN LINK FENCE
≈ 8'
COAL
CEMENT BLOCK
CONCRETE FLOOR
SECTION AA 1"=5'
DIRTY CHANGE AREA
SHOWER AREA
TOILETS SINKS
FLOOR DRAINS
CLEAN CHANGE AREA
STORAGE
8" RISERS
A
A
B
B
EXISTING INTAKE PORTAL
EXISTING BELT PORTAL
CULINARY WELL
PROPOSED PORTAL
VACUUM TRUCK DUMP
METAL CANOPY
COAL BOILER
SURFACE
RECEIVED
AUG 22 1990
DIVISION OF OIL, GAS & MINING
GENWAL COAL COMPANY
CRANDALL CANYON MINE
PROPOSED BATHHOUSE
PLATE 3-14 FEB. 10, 1988
RECEIVED
FEB 16 1988
DIVISION OF OIL, GAS & MINING