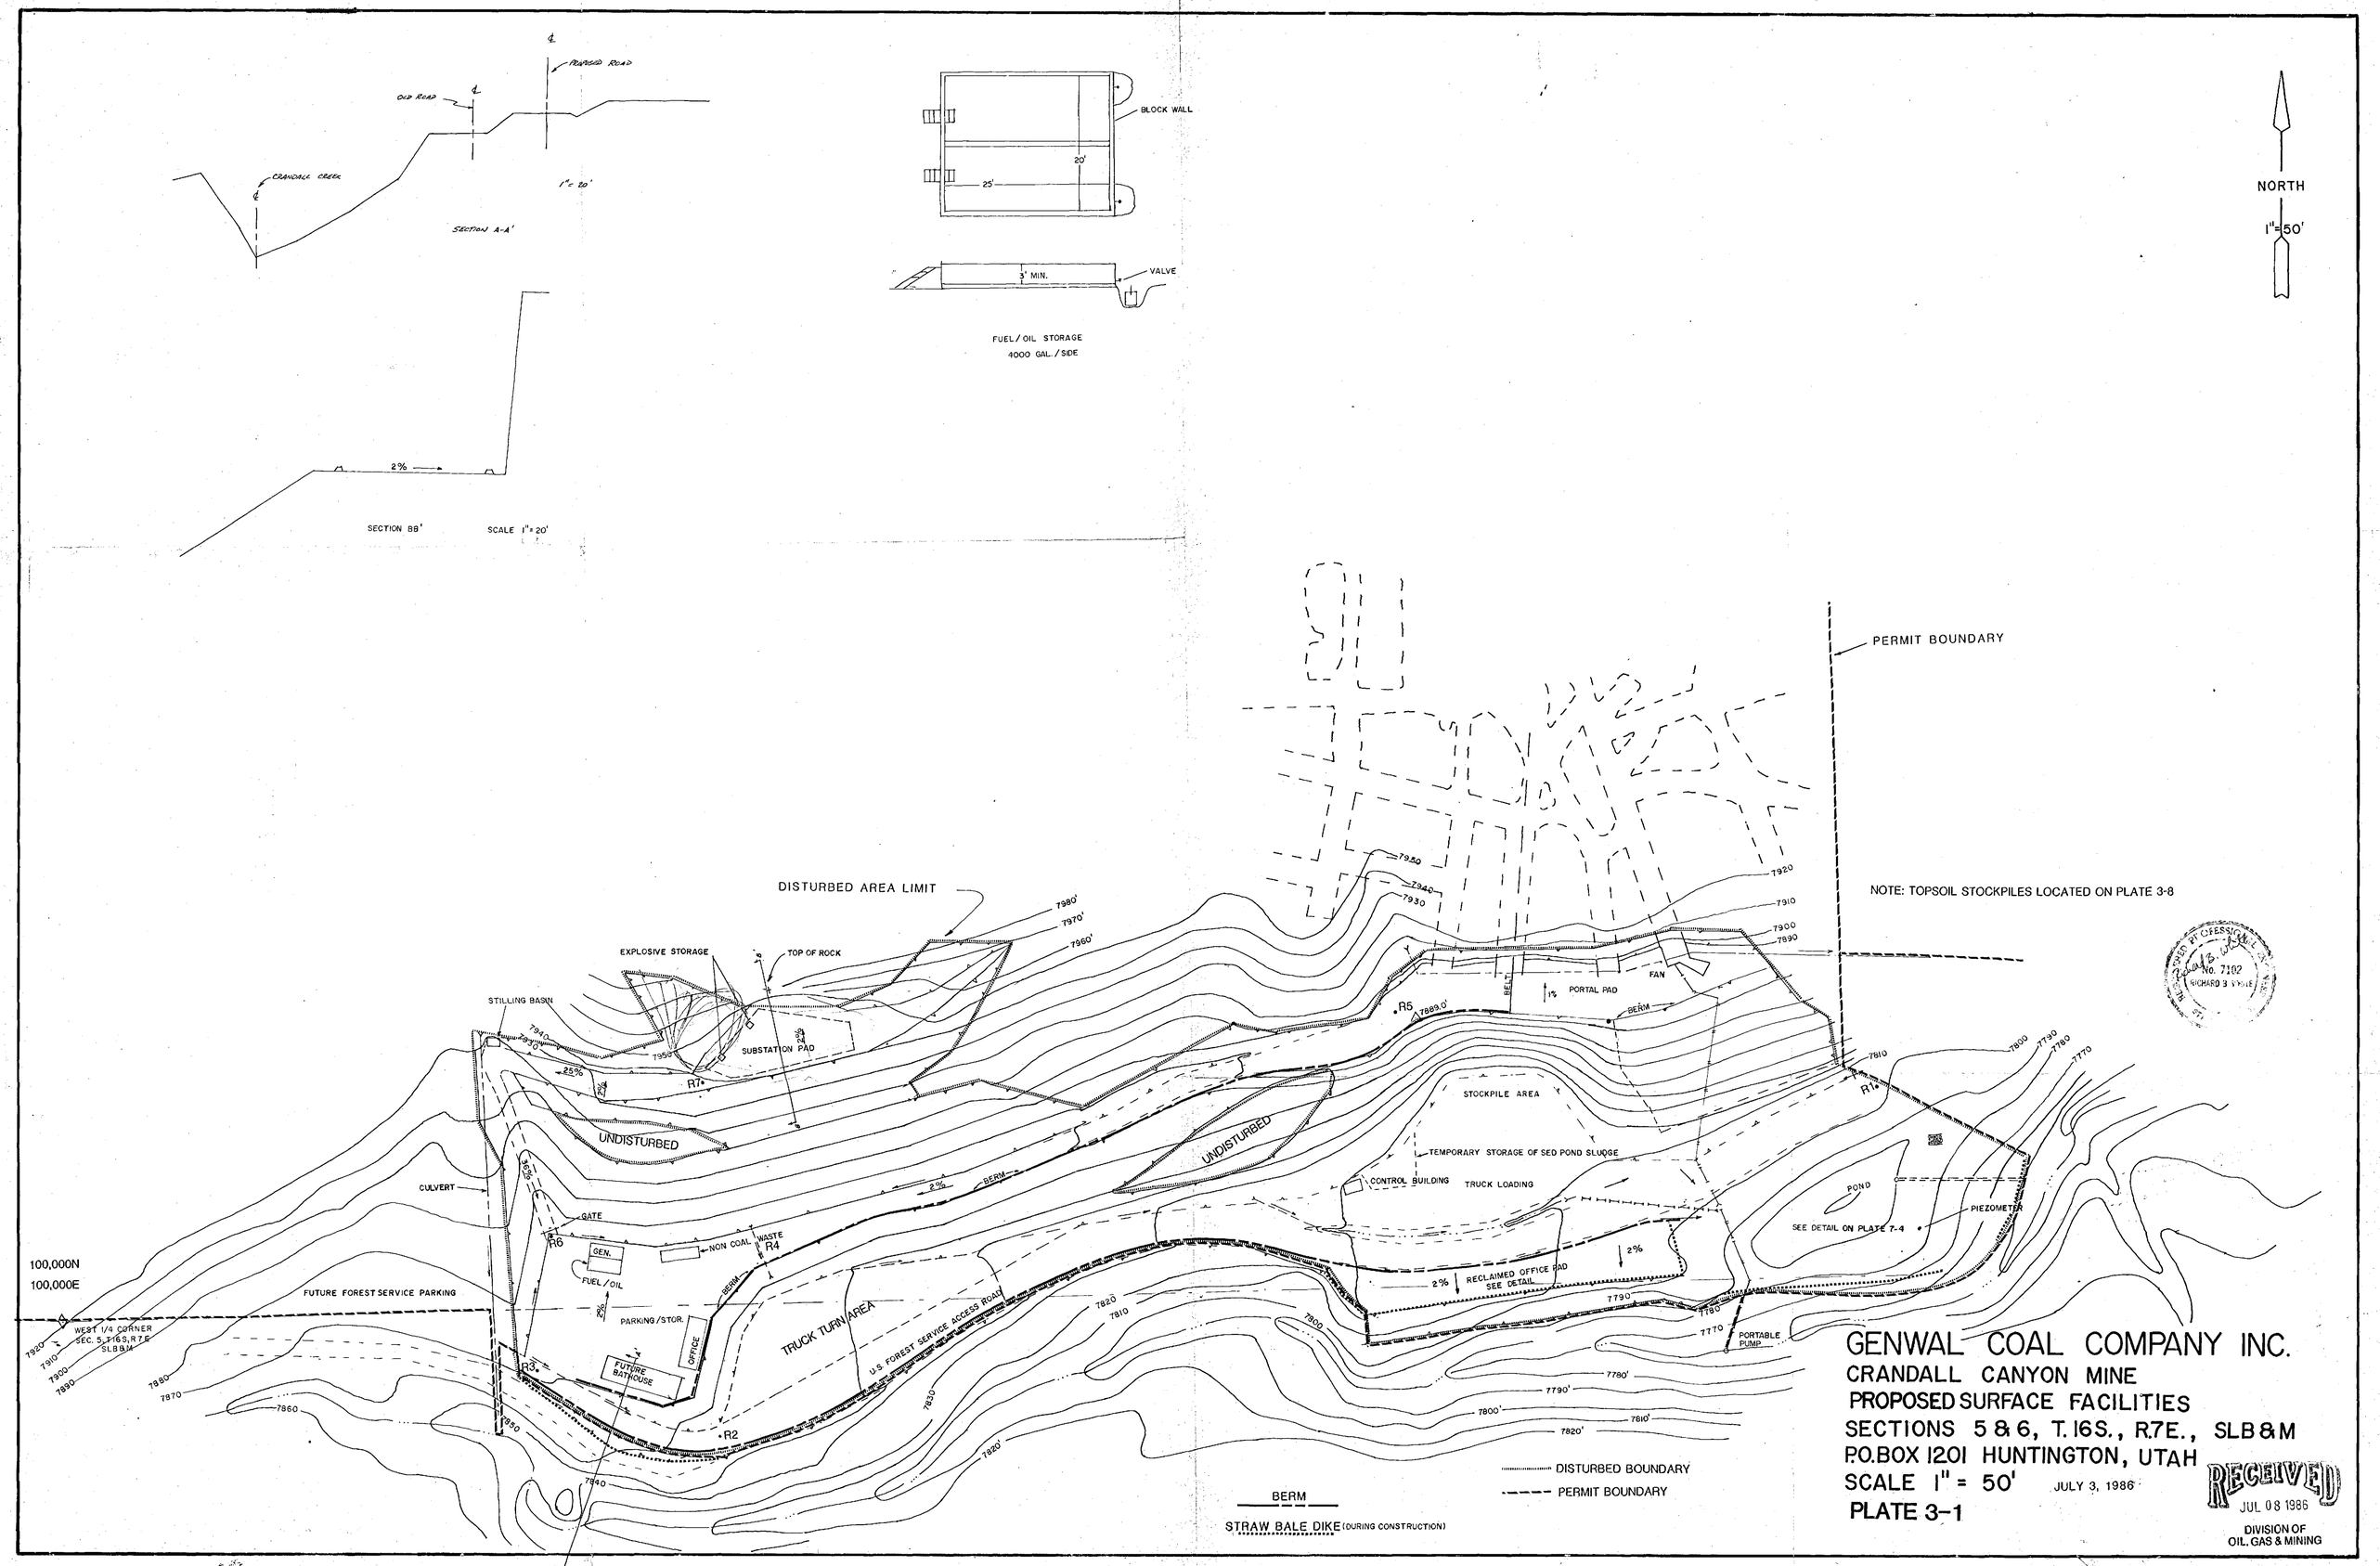
PROPOSED ROAD
OLD ROAD
CRANDALL CREEK
1" = 20'
SECTION A-A'
2%
SECTION BB'
SCALE 1" = 20'
BLOCK WALL
20'
25'
3' MIN.
VALVE
FUEL / OIL STORAGE
4000 GAL. / SIDE
NORTH
1" = 50'
PERMIT BOUNDARY
NOTE: TOPSOIL STOCKPILES LOCATED ON PLATE 3-8
DISTURBED AREA LIMIT
EXPLOSIVE STORAGE
TOP OF ROCK
STILLING BASIN
SUBSTATION PAD
UNDISTURBED
CULVERT
GATE
GEN.
FUEL / OIL
NON COAL WASTE
R4
R6
R7
R3
R2
R5
R1
BERM
PARKING / STOR.
OFFICE
FUTURE BATHHOUSE
TRUCK TURN AREA
U.S. FOREST SERVICE ACCESS ROAD
FUTURE FOREST SERVICE PARKING
100,000N
100,000E
WEST 1/4 CORNER SEC. 5, T16S, R7E SLB&M
BELT
PORTAL PAD
FAN
STOCKPILE AREA
TEMPORARY STORAGE OF SED POND SLUDGE
CONTROL BUILDING
TRUCK LOADING
RECLAIMED OFFICE PAD SEE DETAIL
POND
SEE DETAIL ON PLATE 7-4
PIEZOMETER
PORTABLE PUMP
DISTURBED BOUNDARY
PERMIT BOUNDARY
BERM
STRAW BALE DIKE (DURING CONSTRUCTION)
GENWAL COAL COMPANY INC.
CRANDALL CANYON MINE
PROPOSED SURFACE FACILITIES
SECTIONS 5 & 6, T. 16S., R.7E., SLB&M
P.O. BOX 1201 HUNTINGTON, UTAH
SCALE 1" = 50'
JULY 3, 1986
PLATE 3-1
RECEIVED
JUL 08 1986
DIVISION OF OIL, GAS & MINING