MARK	REVISION	BY	DATE

REV.

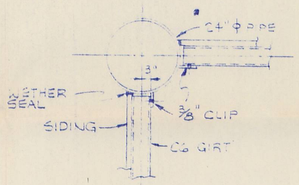

SECTION 1-1
SCALE: 1/2" = 1'-0"

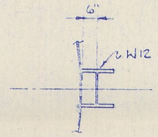

SECTION 2-2

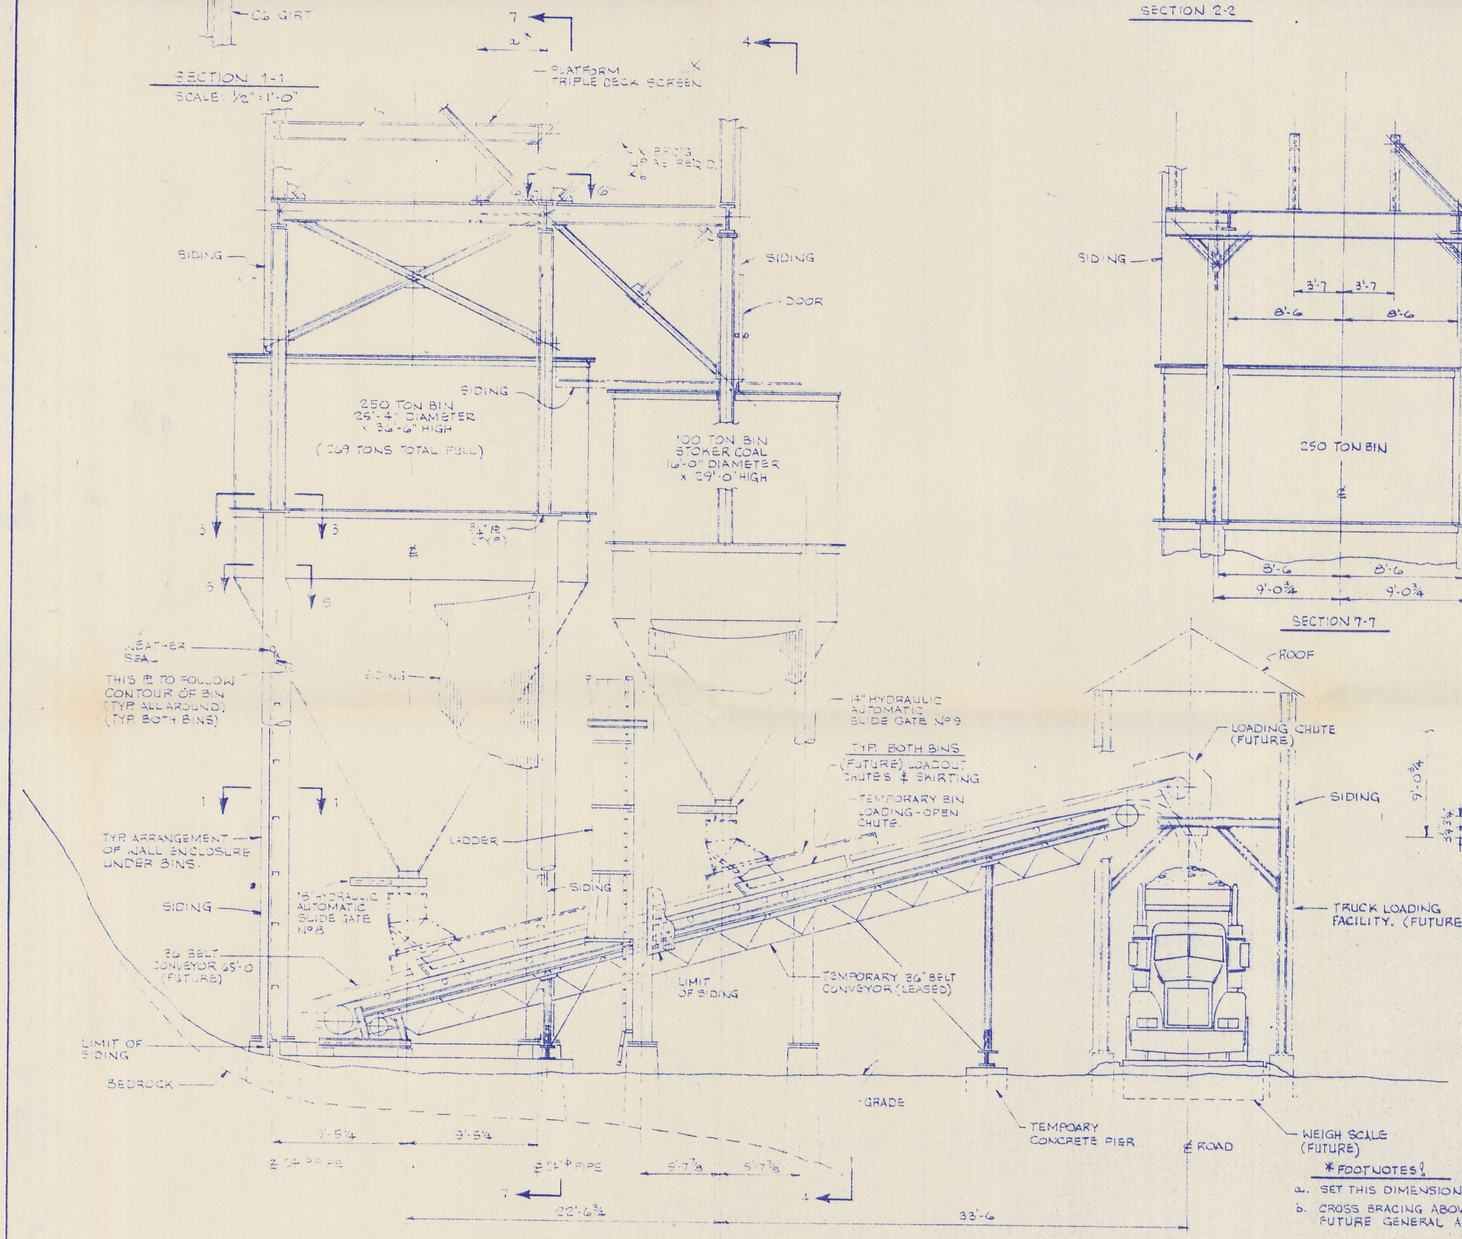

LOWER ELEVATION
SCALE 3/16" = 1'-0"

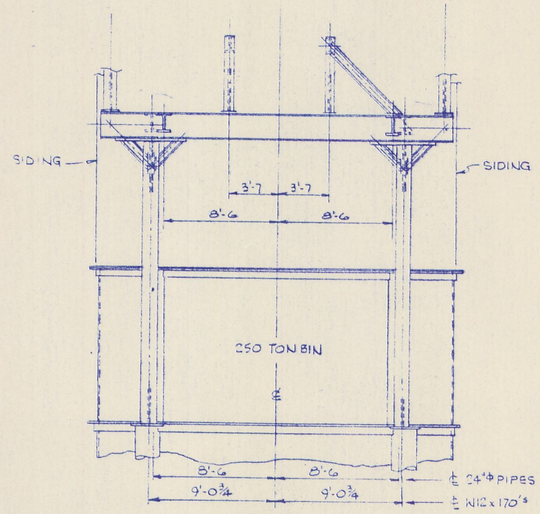

SECTION 7-7

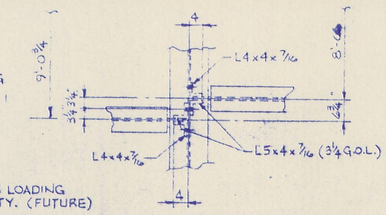

SECTION 6-6

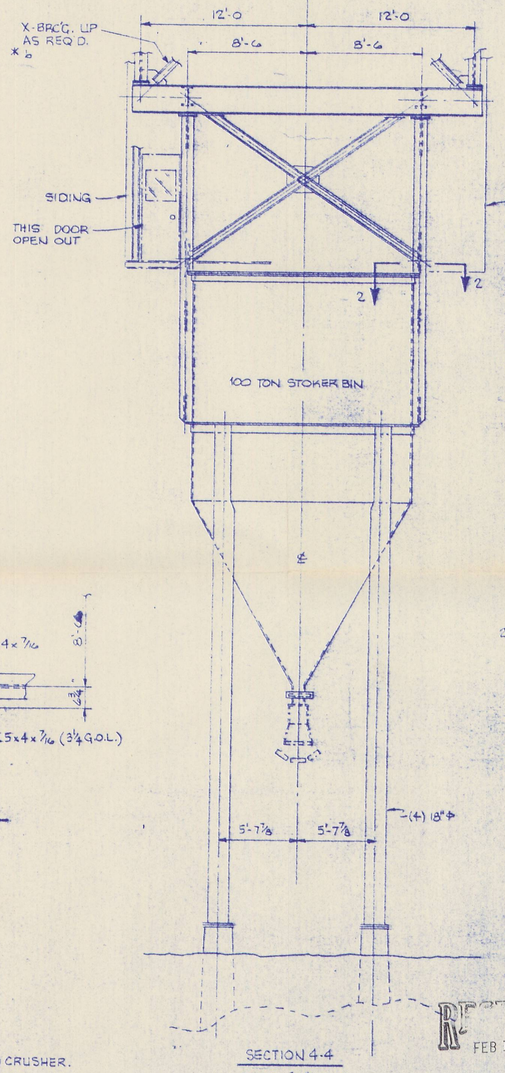

SECTION 4-4
SCALE: 3/16" = 1'-0"

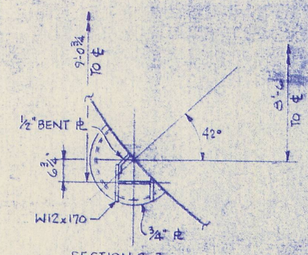

SECTION 3-3

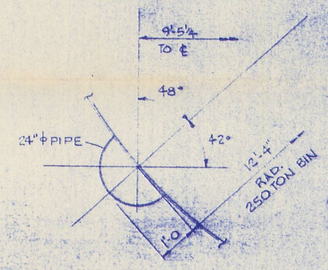

SECTION 5-5
SCALE: 1/2" = 1'-0"

* FOOTNOTES:

a. SET THIS DIMENSION TO SUPPORT No 2 (OLD) CRUSHER.

b. CROSS BRACING ABOVE THIS AREA WILL BE DETERMINED ON FUTURE GENERAL ARRANGEMENT DRAWINGS.

RECEIVED FEB 11 1988

PLATE 3-13

NEXT ASSY.	REQ'D.	FINAL ASSY.	REQ'D.
CODE		REQ'D. THIS ORDER:	

ITEM	REQ'D.	DESCRIPTION
		BILL OF MATERIAL

GENWAL COAL COMPANY
PROPOSED SCREENING AND LOADOUT - HUNTINGTON, UTAH

EATON METAL PRODUCTS CO.
DENVER, COLORADO

SHOP NO. GENERAL ARRANGEMENT
DR. A.L. CURTIS DATE: 10-26-87
CK. DATE:
SCALE NOTED
DWG. D-CH-001-C REV. P1