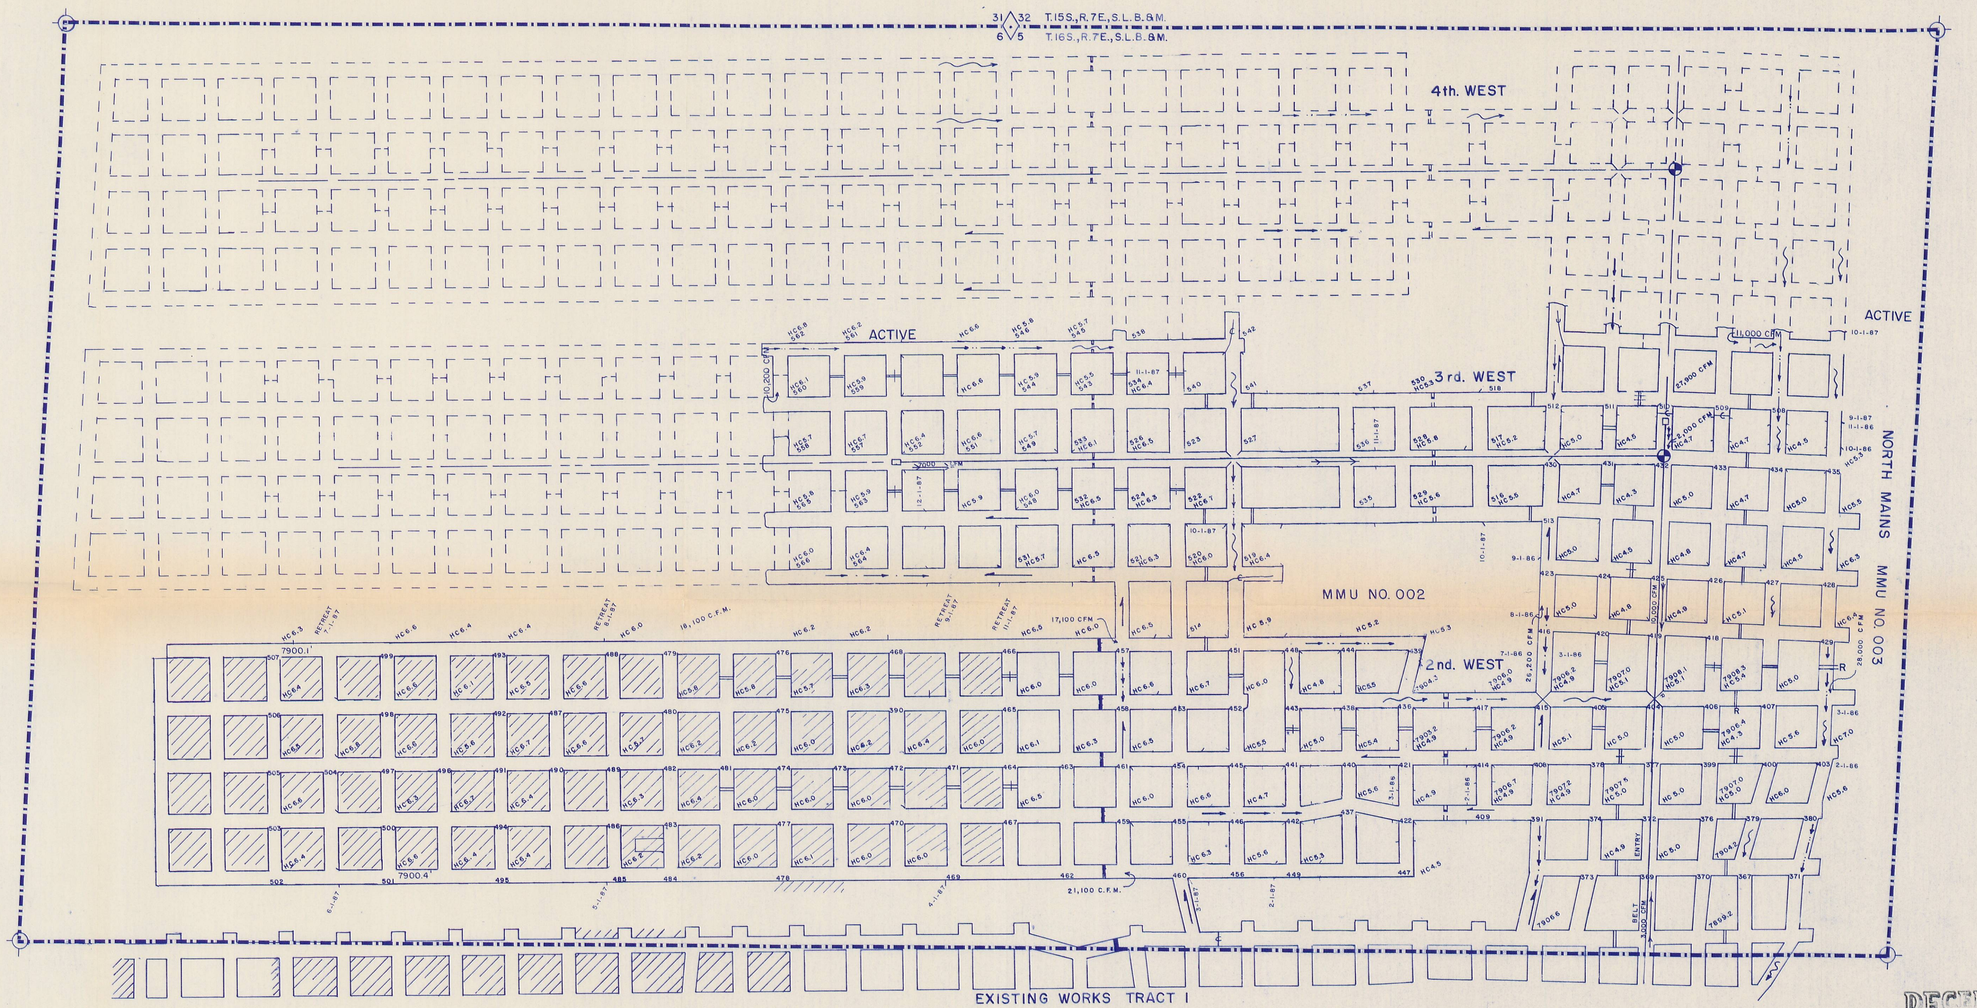

NORTH

SCALE 1"=100'

LEGEND

- TYPICAL BELT ENTRY
- DASHED LINES INDICATE PROPOSED VENTILATION STRUCTURES AND BELTS
- BELT
- CURTAIN
- OVERCAST
- REGULATOR
- STOPPING
- STOPPING WITH DOOR
- FUTURE MINING
- VENTILATION — INTAKE AIR, BELT AIR, RETURN AIR
- PROPERTY CORNER
- SEAL
- CONVEYOR TRANSFER POINT
- PRIMARY ESCAPE ROUTE
- SECONDARY ESCAPE ROUTE
- SUMP

FAN INFORMATION

MANUFACTURE	JOY	C.F.M.	100,000
HORSEPOWER	50	BLADE SETTING	
VOLTAGE 480		WATER GUAGE	1"
R.P.M.			

RECEIVED
FEB 11 1988
DIVISION OF OIL, GAS & MINING

NO OIL OR GAS WELLS EXIST

MSHA MINE ID NUMBER 42-01715

1-1-88
Bruce Hilvar

LEASE AND PERMIT BOUNDARY

GENWAL COAL COMPANY INC.

CRANDALL CANYON MINE
MINING PLAN HIAWATHA SEAM
SECTIONS 5 & 6, T.16 S., R.7 E., S.L.B. & M.
P.O. BOX 1201 HUNTINGTON, UTAH
SCALE 1"=100' PLATE 3-2A MAP 201

2/10/88