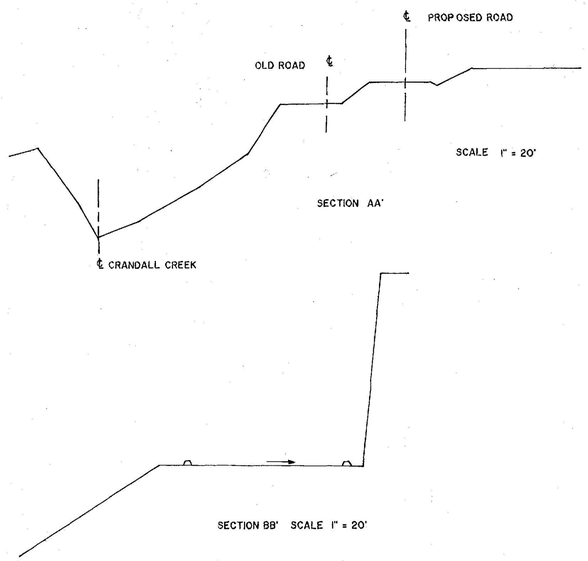
℄ PROPOSED ROAD
OLD ROAD ℄
SCALE 1" = 20'
SECTION AA'
℄ CRANDALL CREEK
SECTION BB' SCALE 1" = 20'

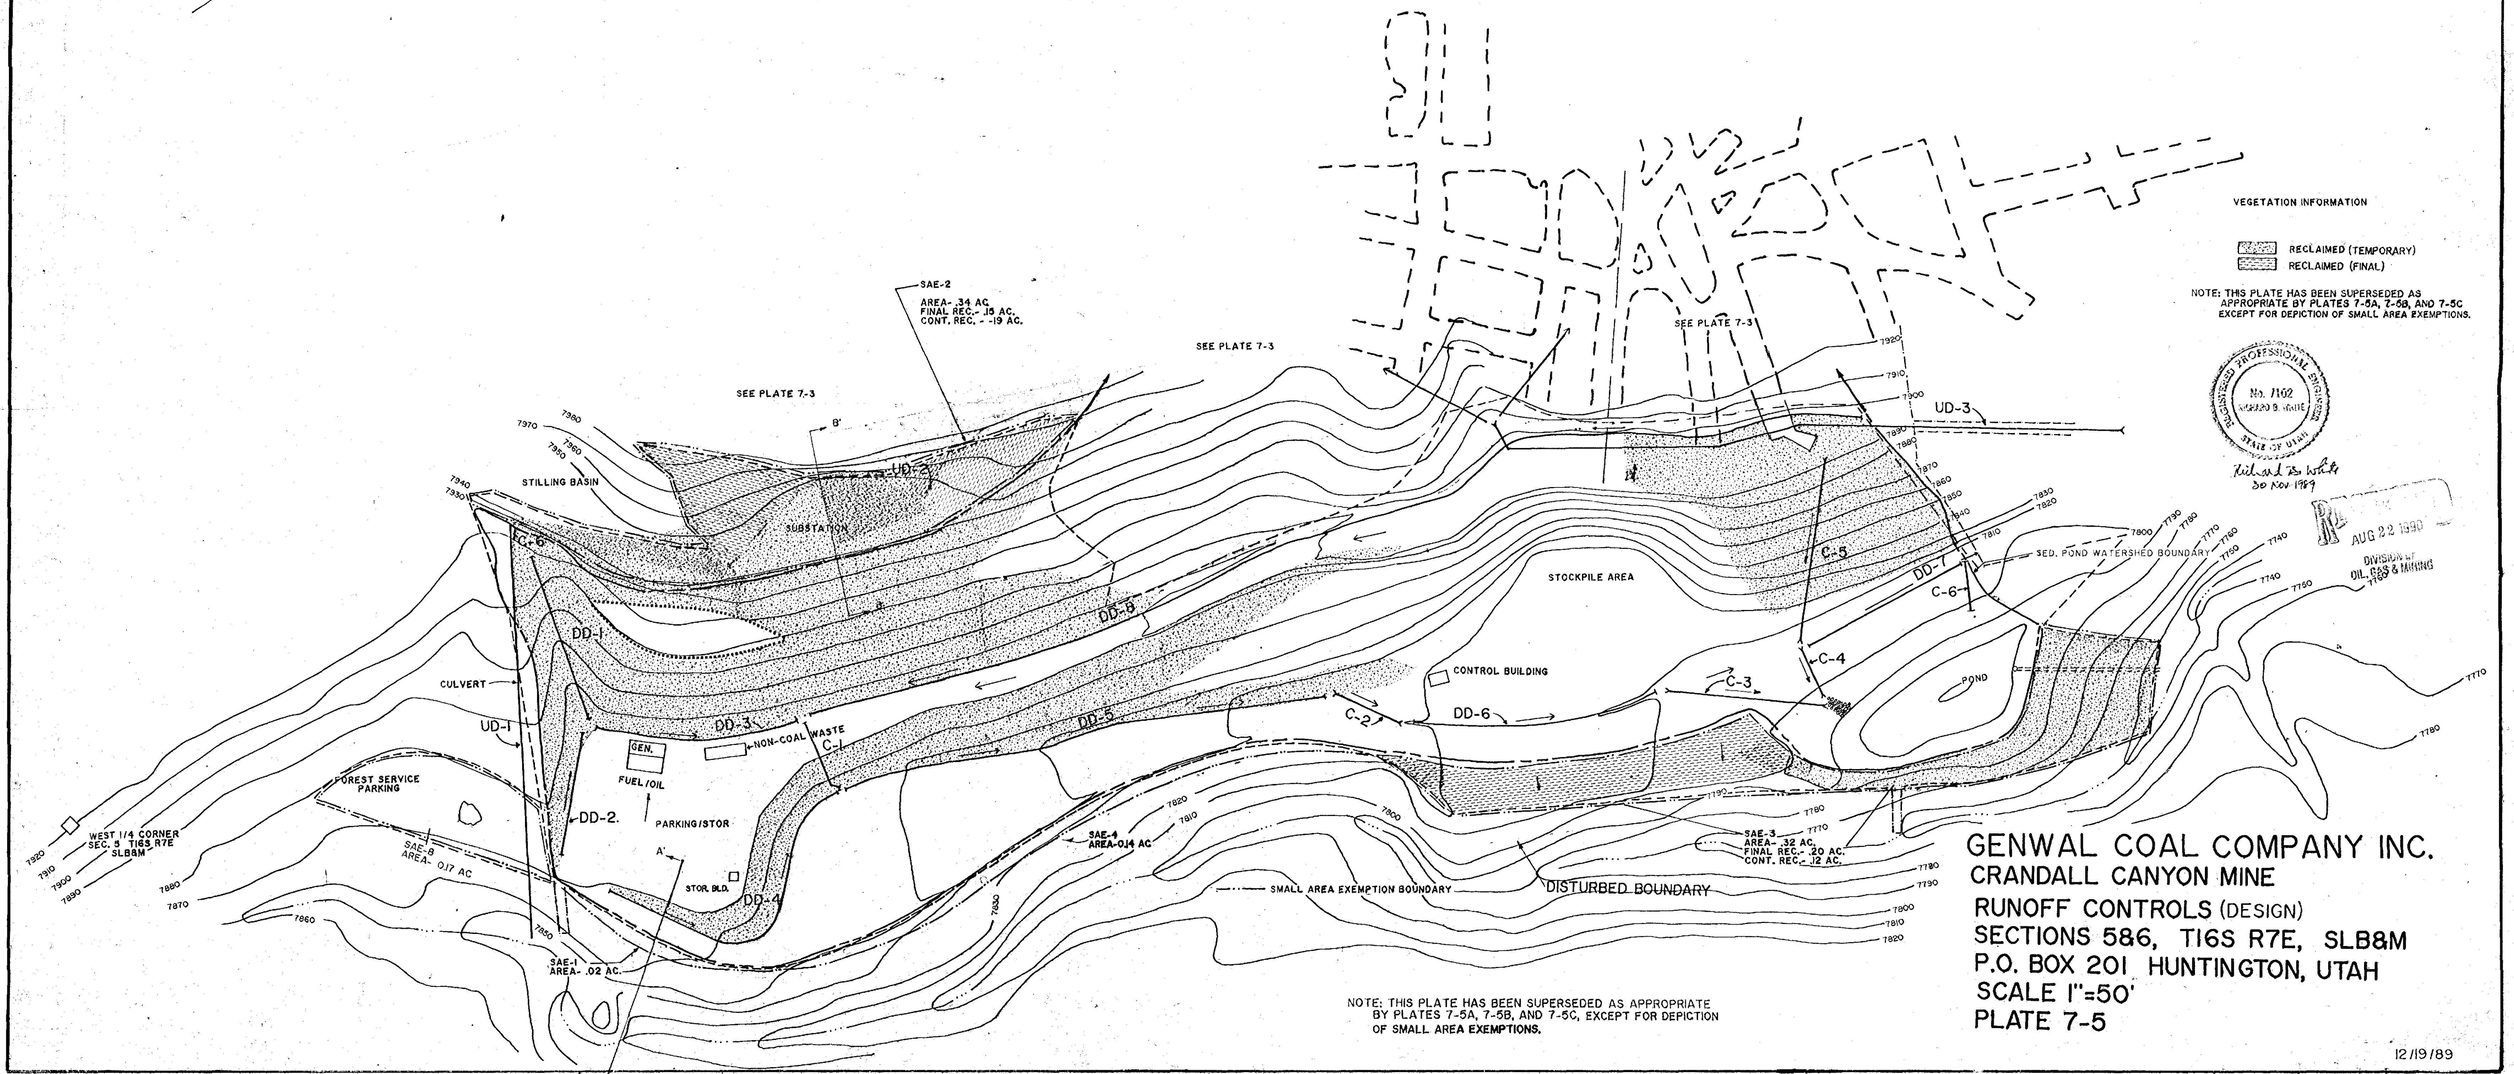
VEGETATION INFORMATION
RECLAIMED (TEMPORARY)
RECLAIMED (FINAL)
NOTE: THIS PLATE HAS BEEN SUPERSEDED AS APPROPRIATE BY PLATES 7-5A, 7-5B, AND 7-5C EXCEPT FOR DEPICTION OF SMALL AREA EXEMPTIONS.
SAE-2
AREA- .34 AC
FINAL REC.- .15 AC.
CONT. REC. - -19 AC.
SEE PLATE 7-3
SEE PLATE 7-3
SEE PLATE 7-3
STILLING BASIN
SUBSTATION
UD-2
UD-3
UD-1
C-6
DD-1
DD-3
DD-5
DD-5
DD-6
DD-7
DD-2.
DD-4
C-1
C-2
C-3
C-4
C-5
C-6
CULVERT
NON-COAL WASTE
GEN.
FUEL/OIL
PARKING/STOR
STOR. BLD.
FOREST SERVICE PARKING
WEST 1/4 CORNER SEC. 5 T16S R7E SLB&M
SAE-8 AREA- .017 AC
SAE-1 AREA- .02 AC.
SAE-4 AREA-.014 AC
SAE-3 AREA- .32 AC. FINAL REC.- .20 AC. CONT. REC.- .12 AC.
CONTROL BUILDING
STOCKPILE AREA
POND
SED. POND WATERSHED BOUNDARY
SMALL AREA EXEMPTION BOUNDARY
DISTURBED BOUNDARY
A
A'
B
B'
7920
7910
NOTE: THIS PLATE HAS BEEN SUPERSEDED AS APPROPRIATE BY PLATES 7-5A, 7-5B, AND 7-5C, EXCEPT FOR DEPICTION OF SMALL AREA EXEMPTIONS.
GENWAL COAL COMPANY INC.
CRANDALL CANYON MINE
RUNOFF CONTROLS (DESIGN)
SECTIONS 5&6, T16S R7E, SLB&M
P.O. BOX 201 HUNTINGTON, UTAH
SCALE 1"=50'
PLATE 7-5
12/19/89
REGISTERED PROFESSIONAL ENGINEER
No. 7102
STATE OF UTAH
Richard D. Wilde
30 Nov 1989
AUG 22 1990
DIVISION OF OIL, GAS & MINING