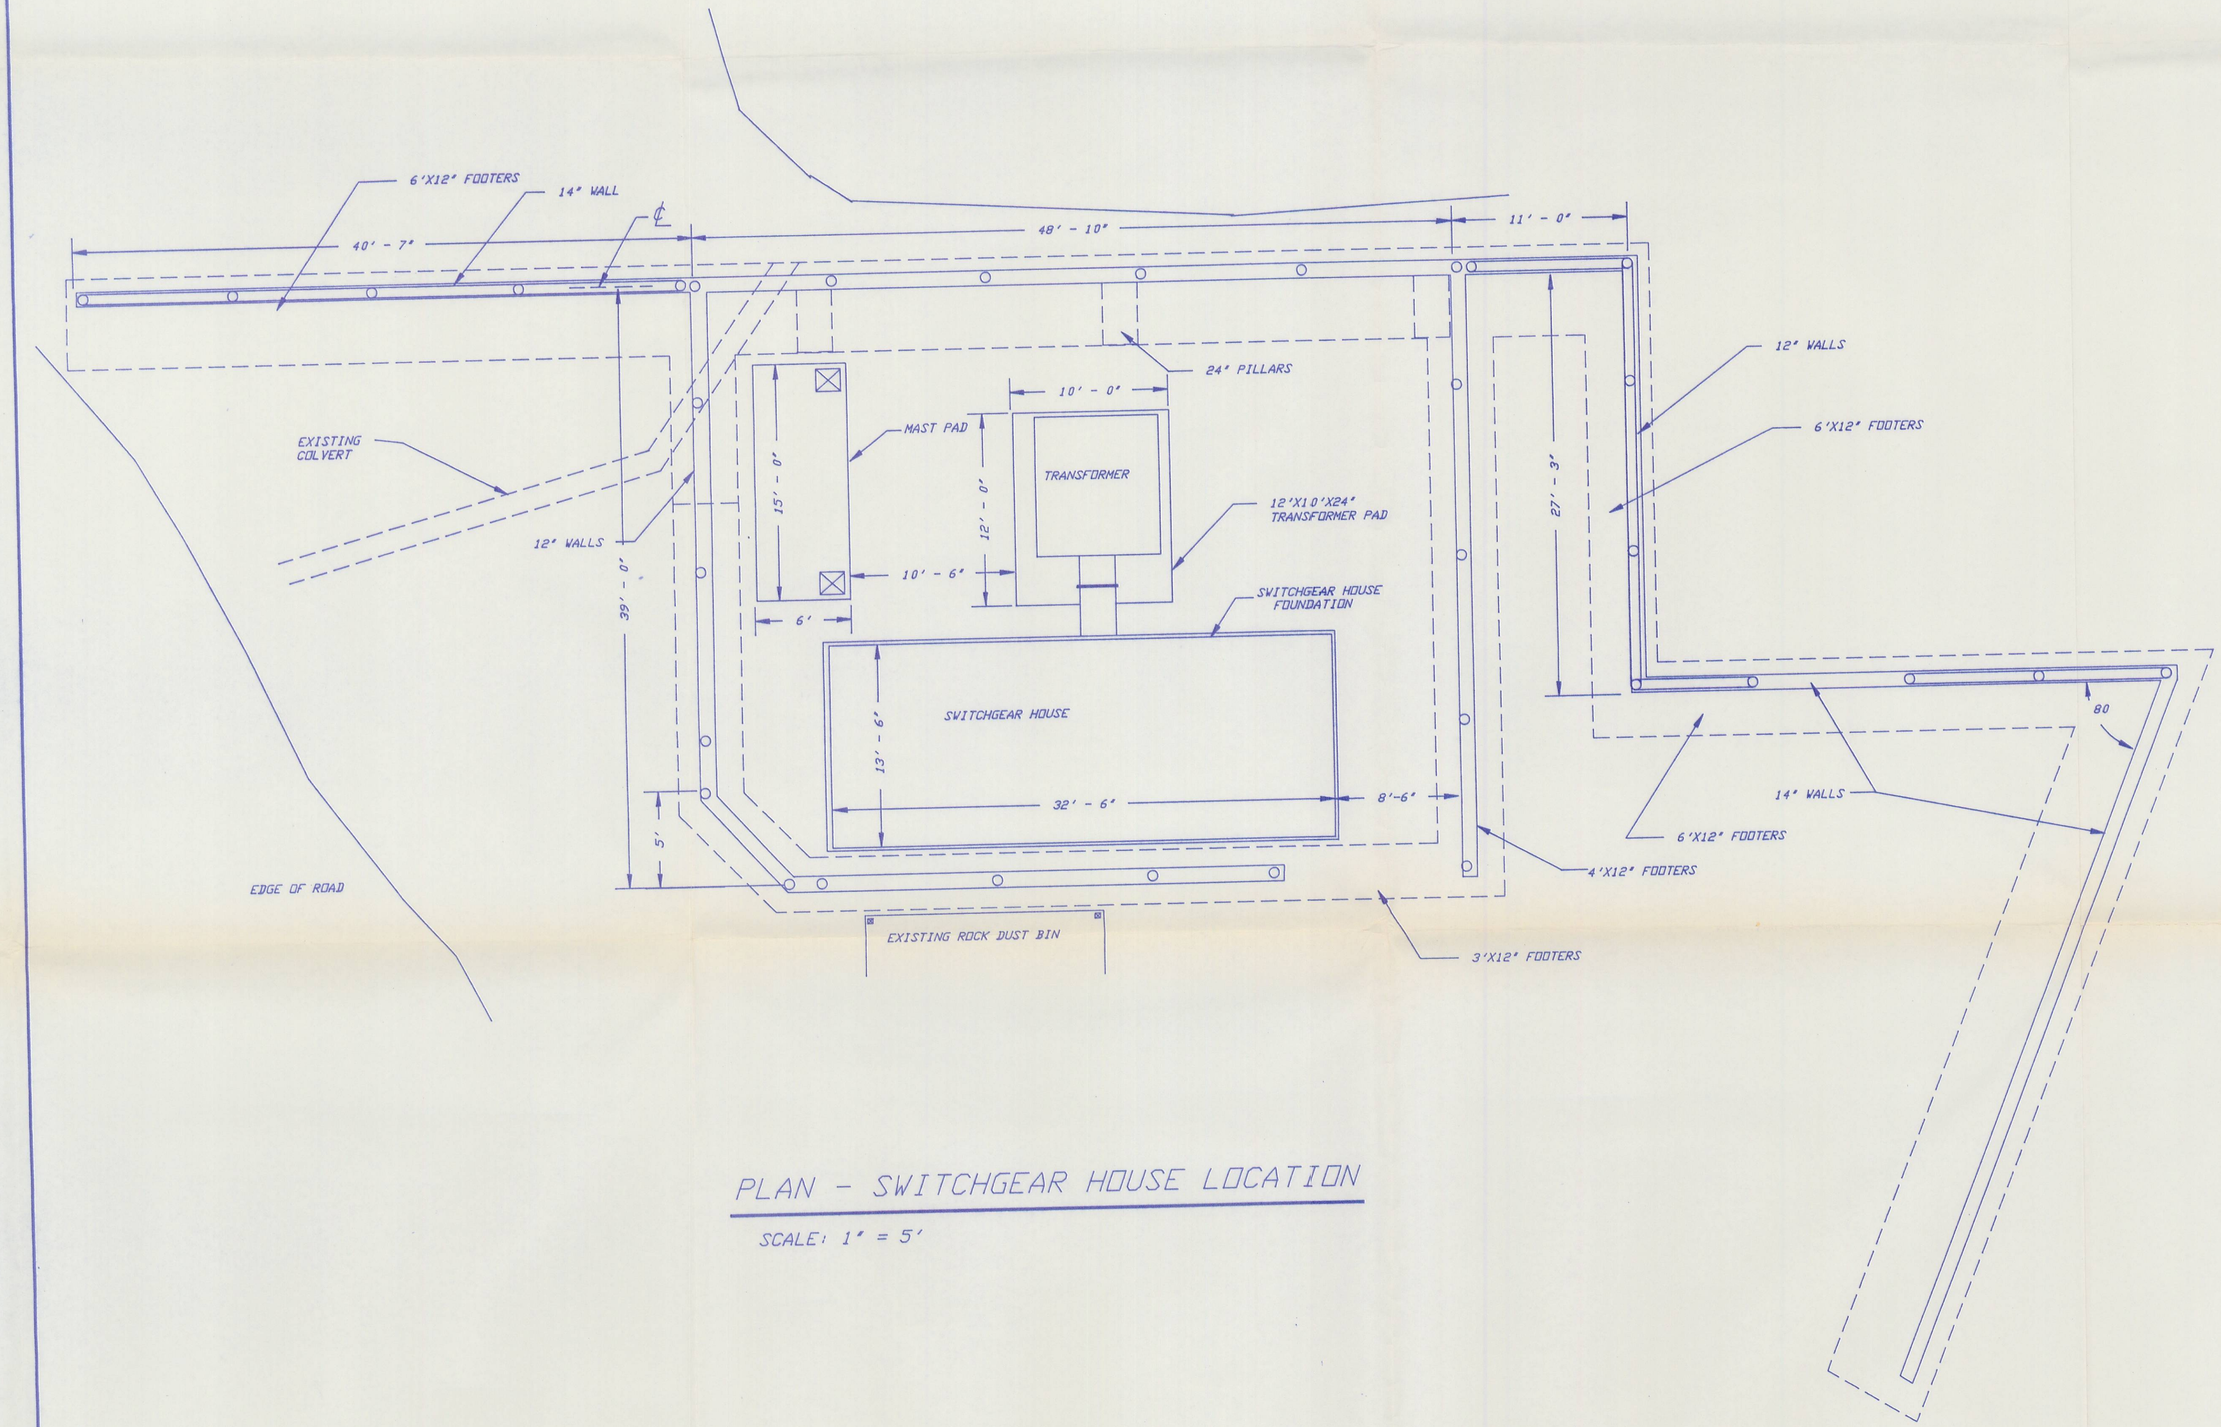

PLAN - SWITCHGEAR HOUSE LOCATION

SCALE: 1" = 5'

REGISTERED PROFESSIONAL ENGINEER
JAY MATHIS
STATE OF UTAH

GENWAL COAL COMPANY

CRANALL CANYON MINE
HIAVATHA SEAM
P.O. BOX 1201 HUNTINGTON UT

ELECTRICAL SUBSTATION INSTALATION

DATE 8-30-90 PLATE 5-8

DRAWN BY: G. MATHIS

DRAWING NEWSUB\SUBLAY

VOLUME 4 FILE COPY