GENWALL COAL COMPANY INC.

CRANDALL CANYON MINE ROAD IMPROVEMENT PROJECT

PROJECT LENGTH
1.35 MILES

MAY 1991

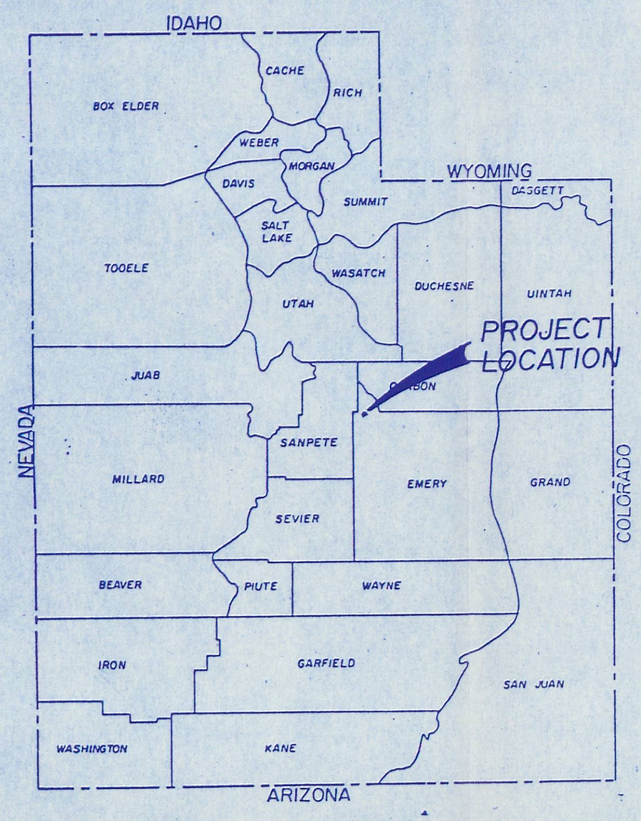

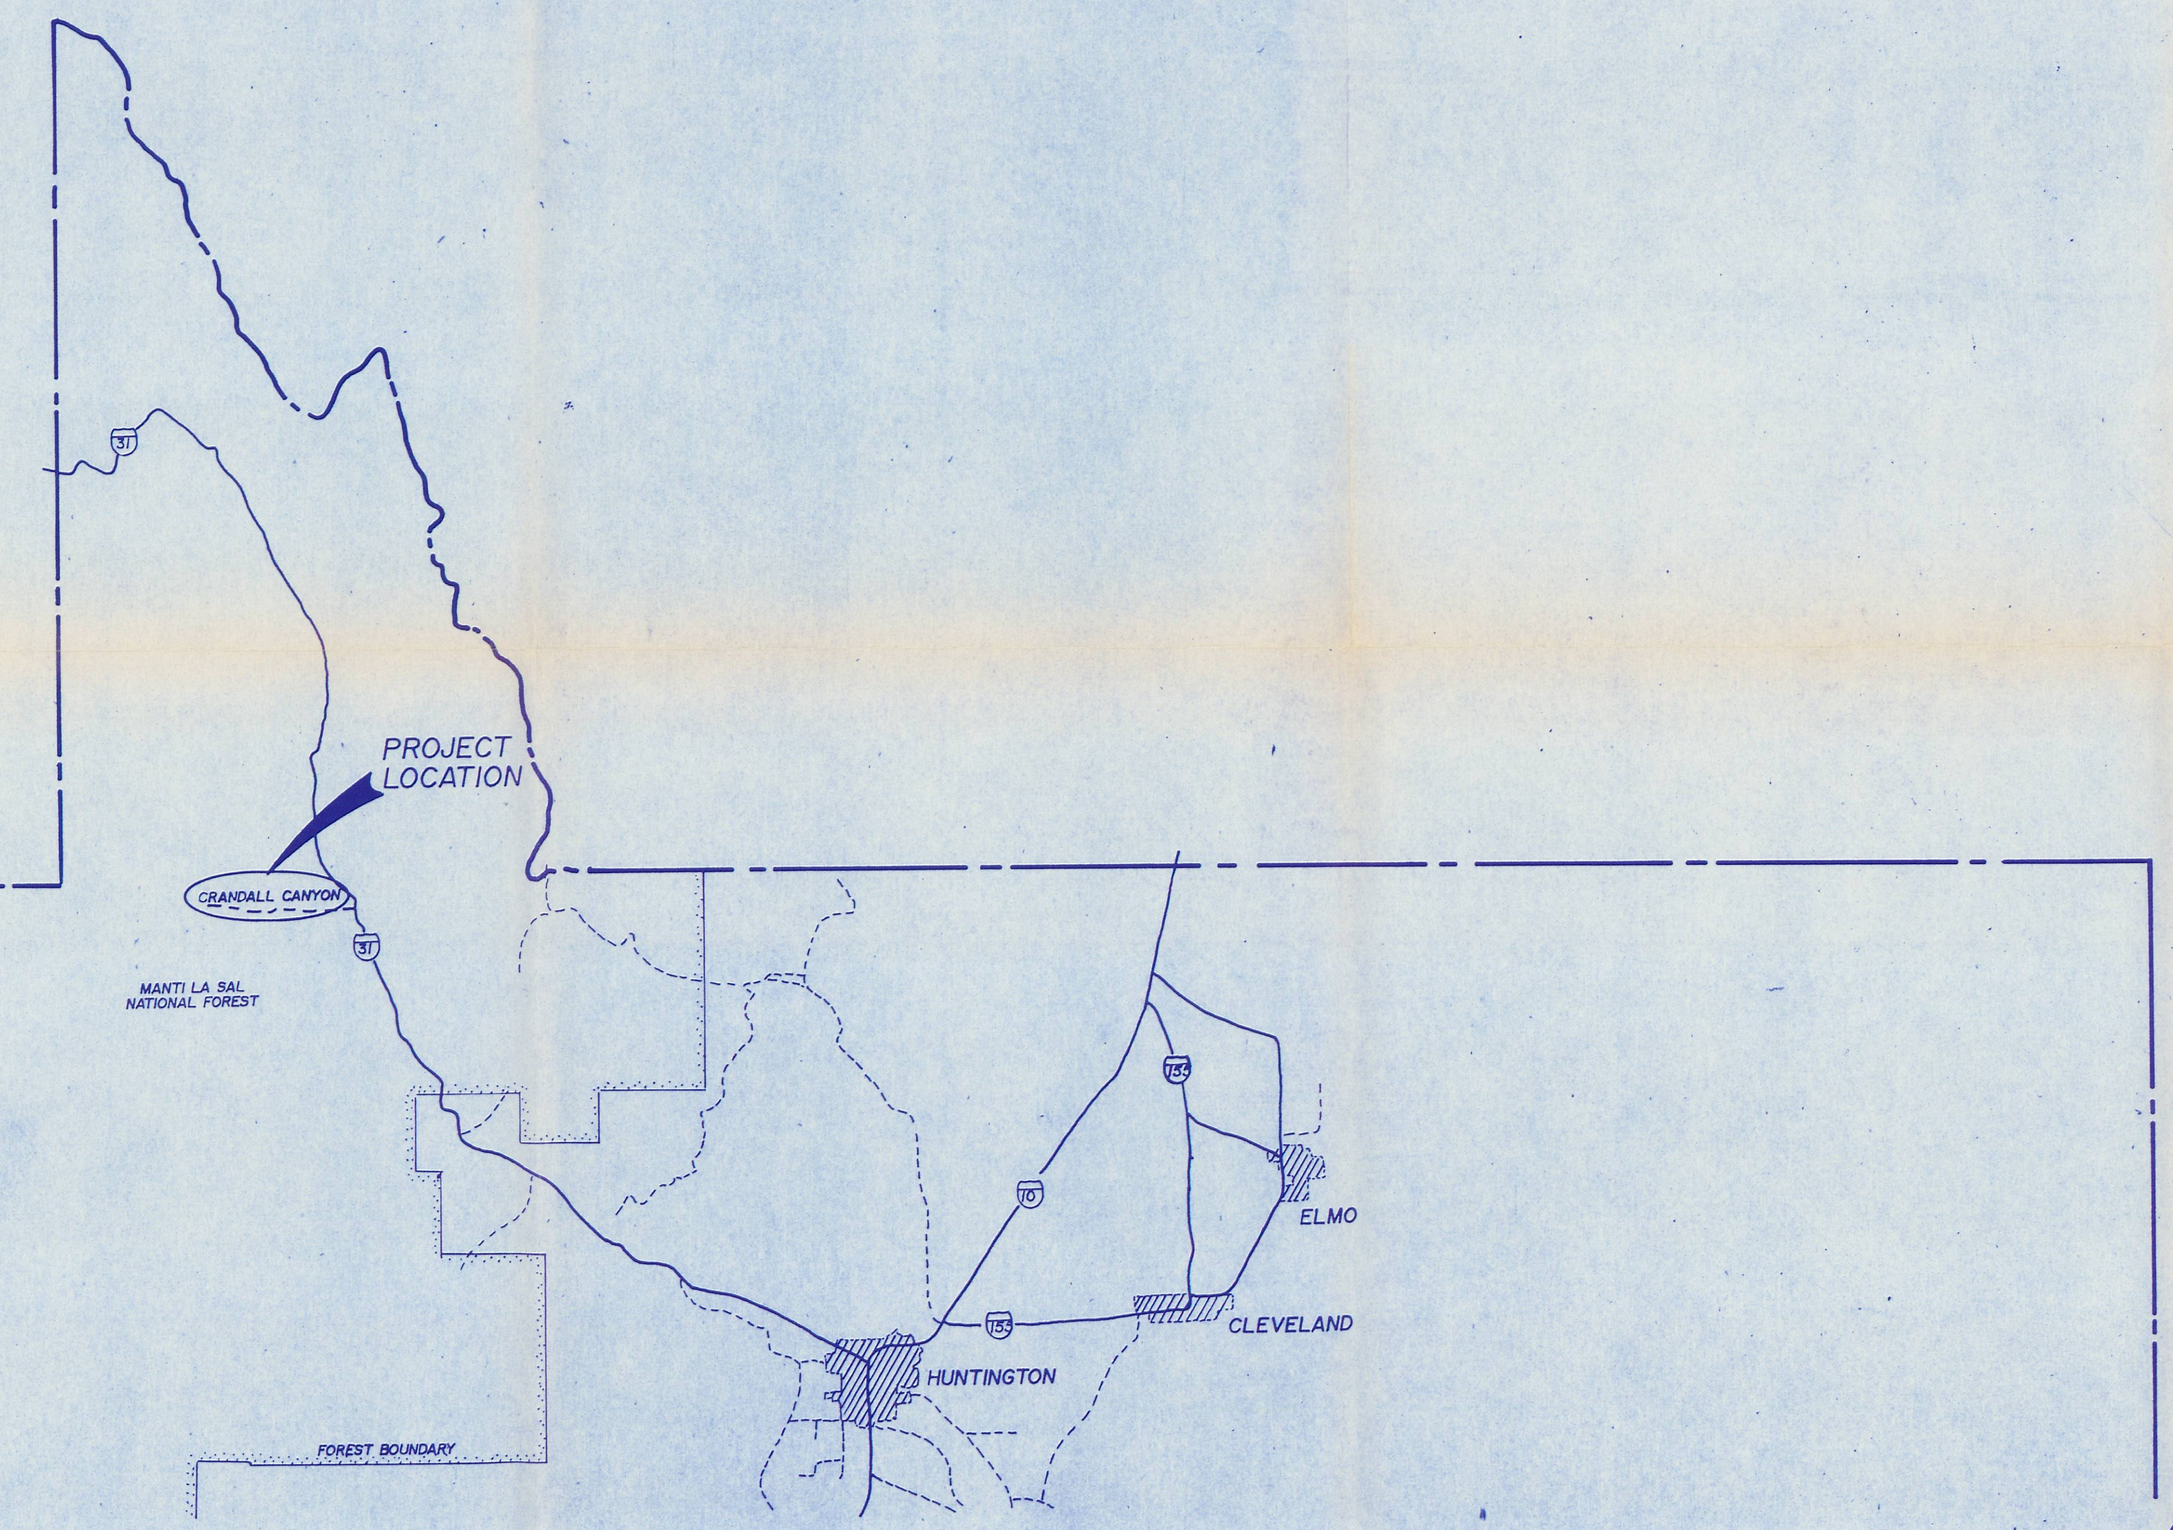

INDEX TO SHEETS

SHEET	DESCRIPTION
1	TITLE SHEET
* 2	PLAN & PROFILE
* 3	PLAN & PROFILE
* 4	PLAN & PROFILE
5	TYPICAL SECTIONS
6	SURFACE FACILITIES
7	GABION WALL DETAILS
8	ROCK WALL DETAILS
9	CROSS-SECTIONS

* THESE SHEETS REPRESENT THE ORIGINAL DRAWINGS OF THE ROAD CONSTRUCTION AS PREPARED BY BOYLE ENG. & ARE IN THIS SET OF DRAWINGS FOR CONTRACTOR INFORMATION.

REGISTERED PROFESSIONAL ENGINEER 3469 CRAIG E. JOHANSEN STATE OF UTAH

RECOMMENDED FOR APPROVAL:

project engineer — date 4/15/91

APPROVALS:

date

date

date

PLATE 3-15

RECEIVED
MAY 24 1991
DIVISION OF
OIL GAS & MINING

johansen & tuttle engineering, inc.
BOX 487, CASTLE DALE, UTAH 84513 (801) 381-2523