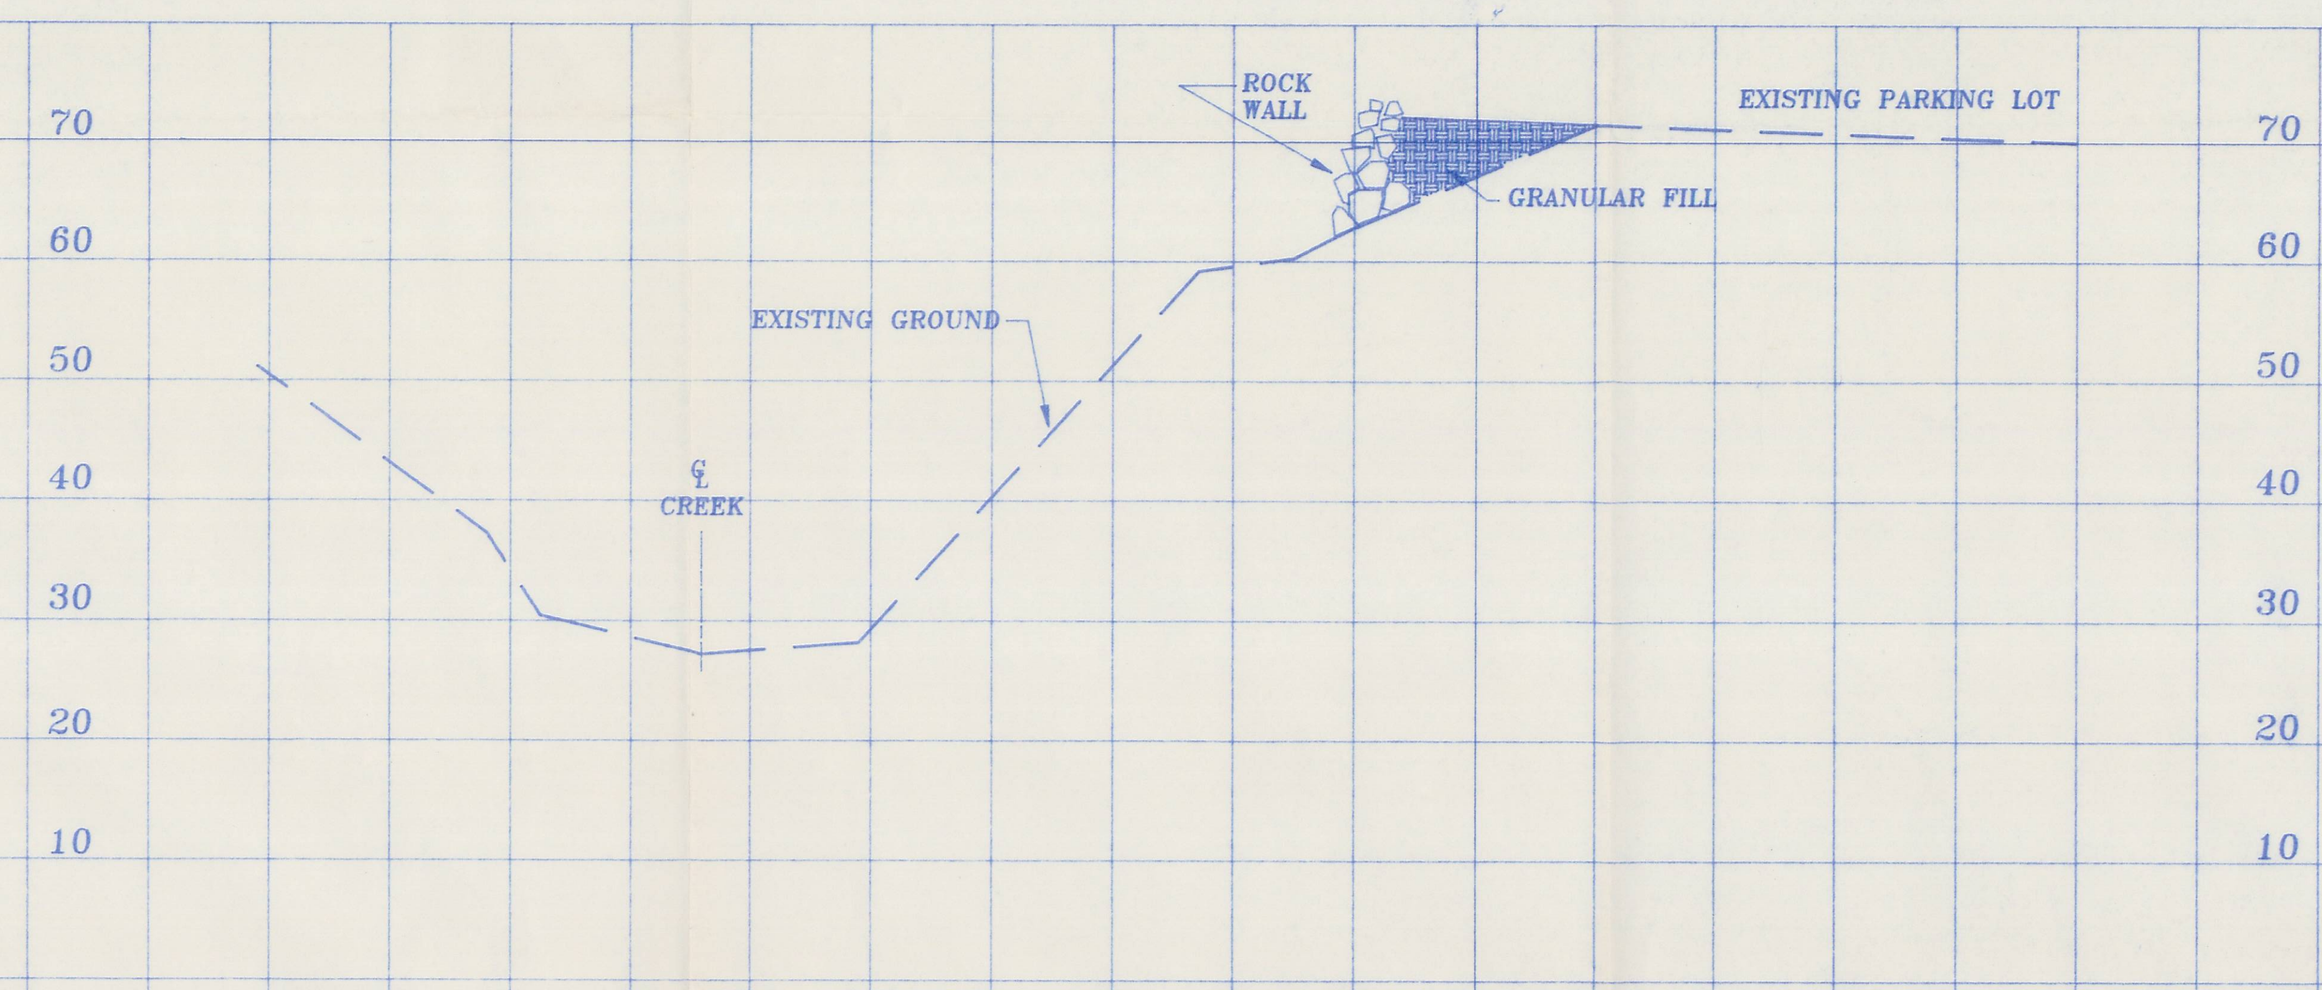

STA. 1+75

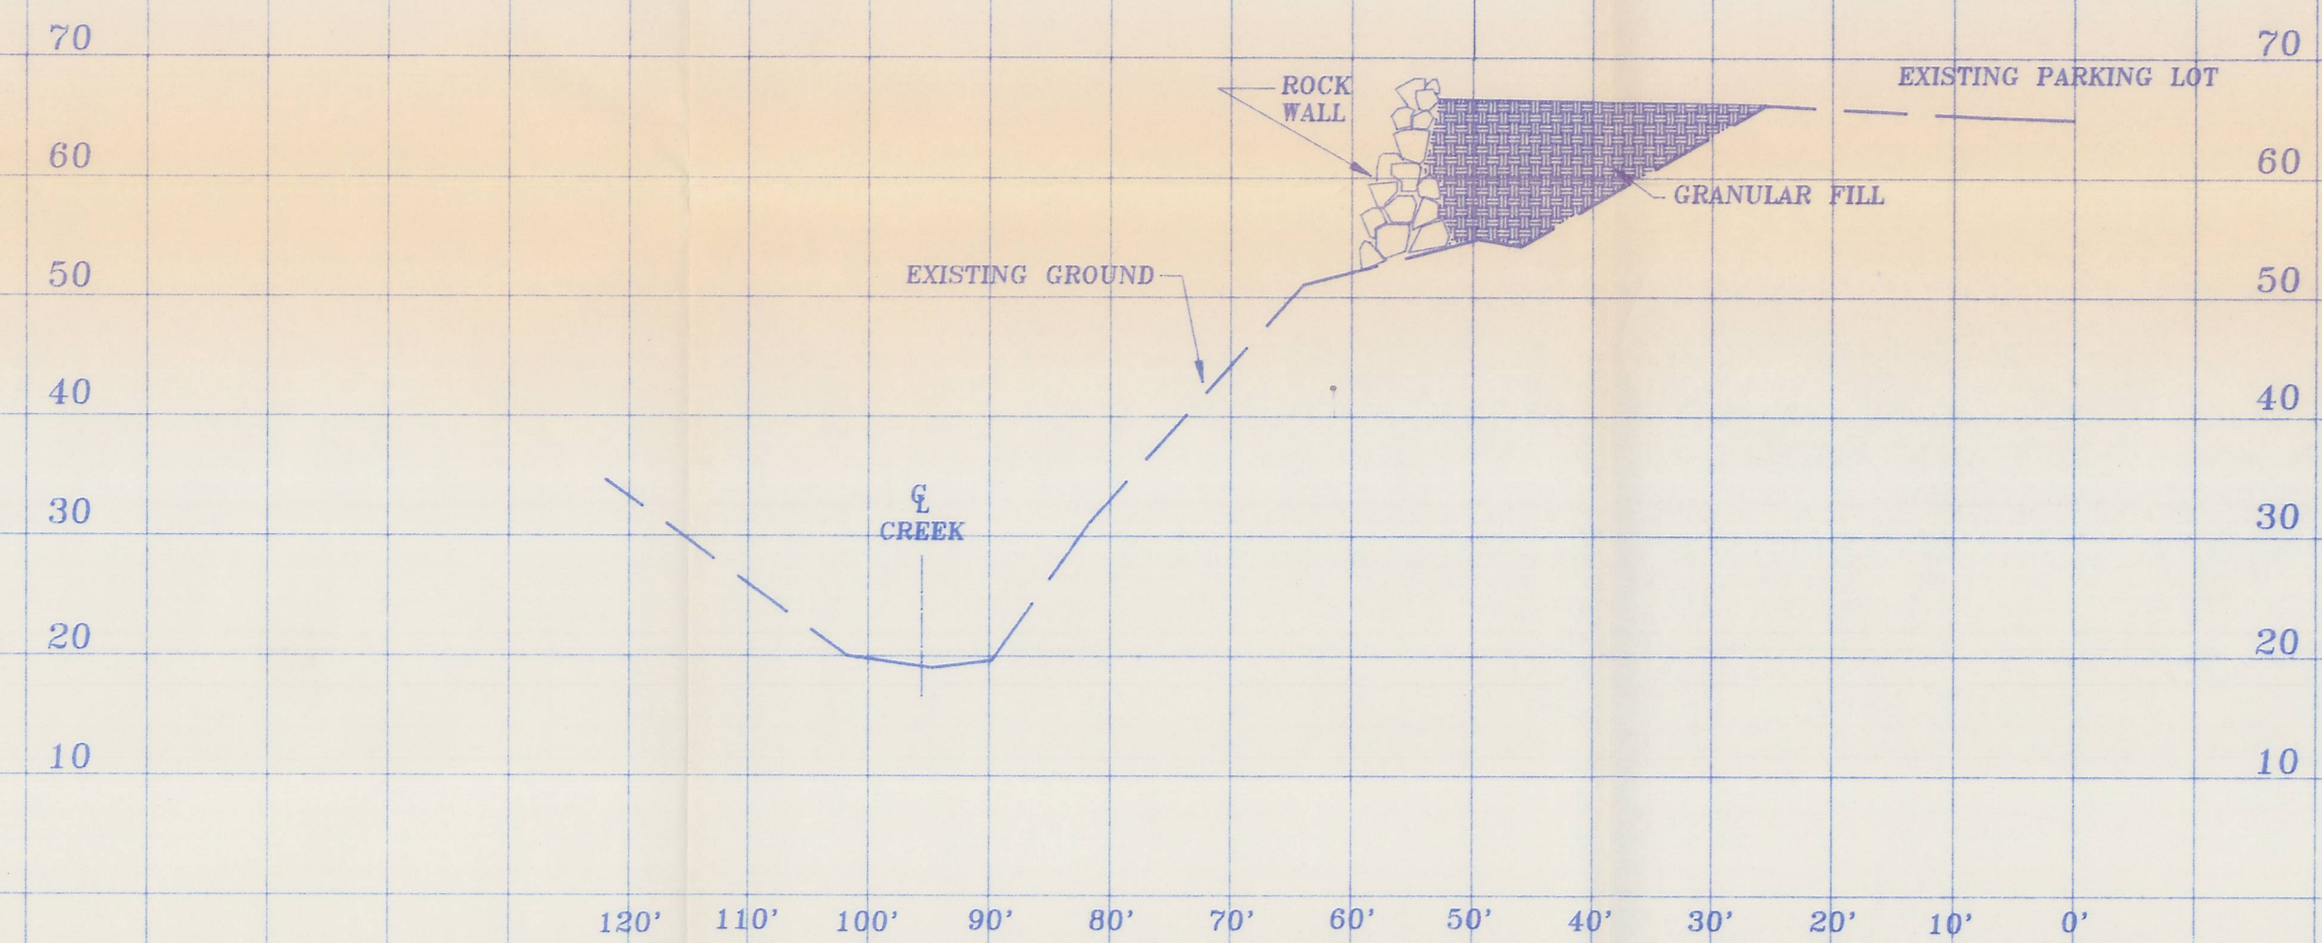

STA. 0+75

RECEIVED
MAY 29 1991
DIVISION OF
OIL GAS & MINING

SCALE
HORIZ. 1"=10'
VERT. 1"=10'

FILE GENCROSS	DESIGNED	DATE	CHECKED	DATE	NO.	REVISIONS	BY
	DRAWN		CHECKED				
	QUANTITIES		CHECKED				
	R.O.W.		CHECKED				

GENWALL COAL COMPANY INC.
CRANDALL CANYON MINE ROAD
IMPROVEMENT PROJECT

johansen & tuttle engineering inc.
BOX 487, CASTLE DALE, UTAH 84513 (801) 381-2523

UPPER PARKING AREA
STA. 0+75 & 1+75
CROSS SECTIONS

PROJECT NO.

SHEET NO.
1 OF 1