EXHIBIT 5-A

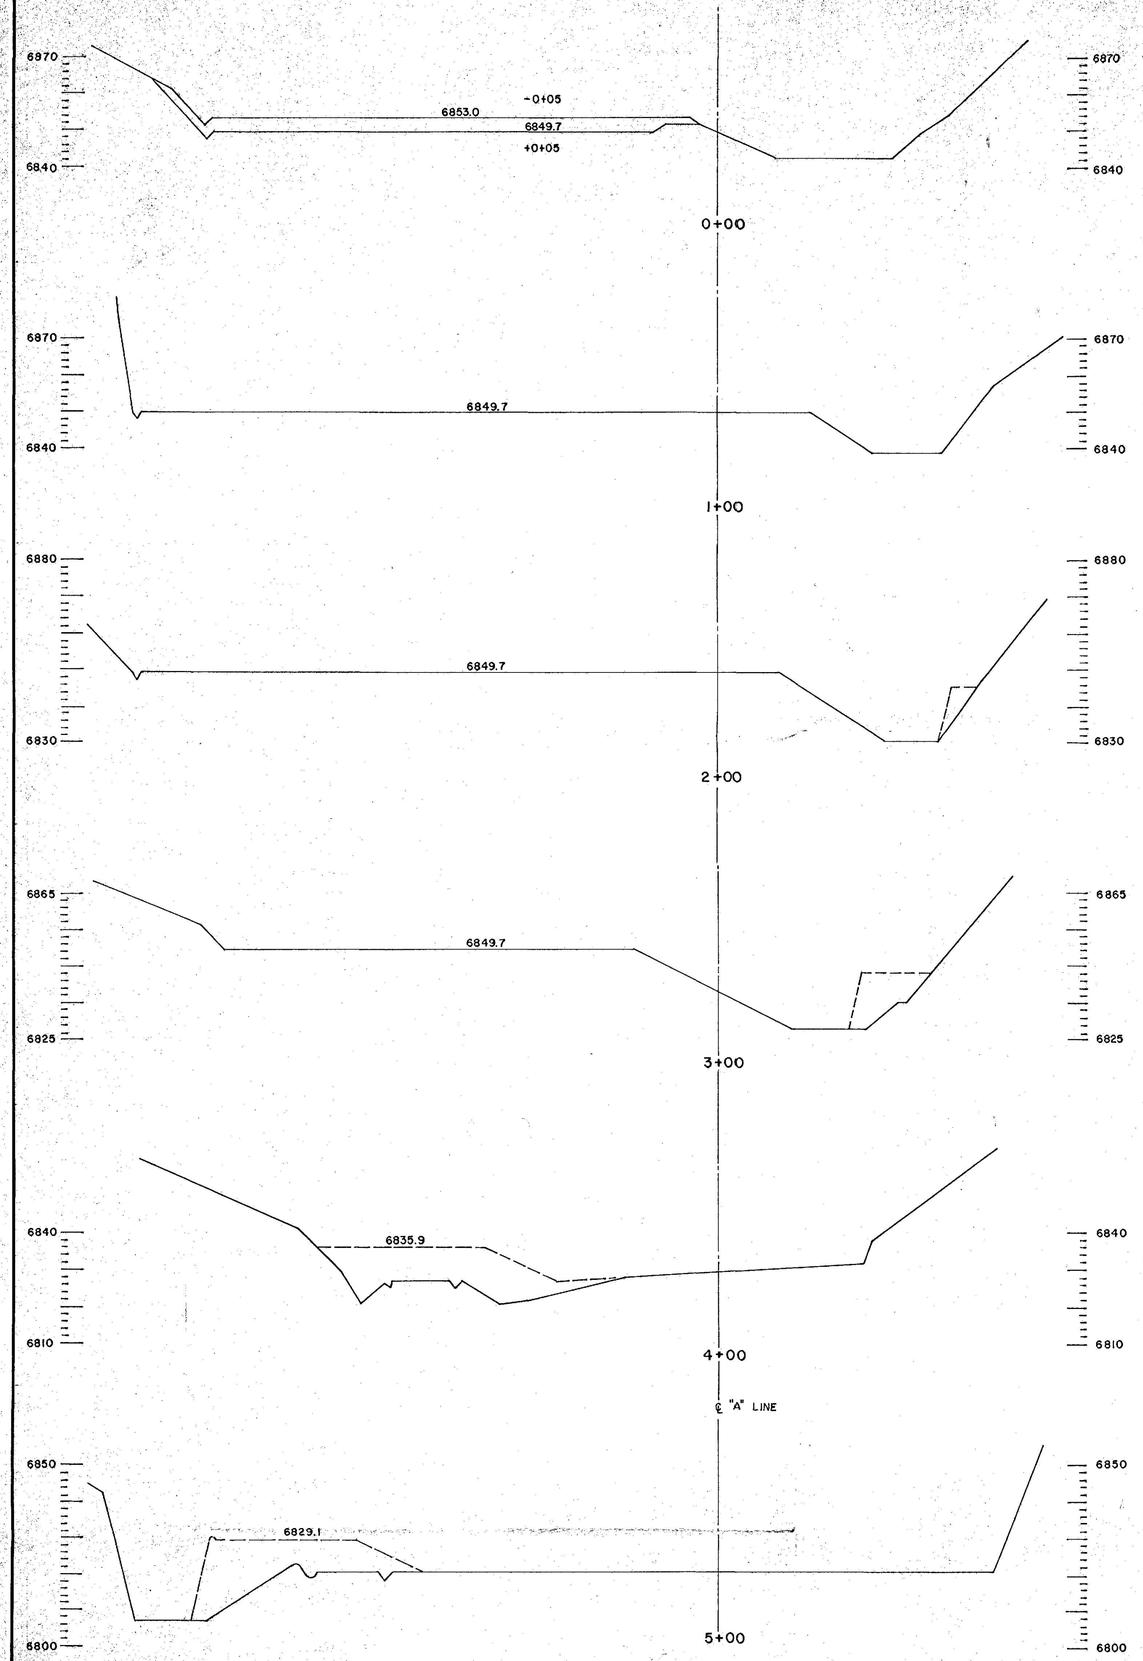

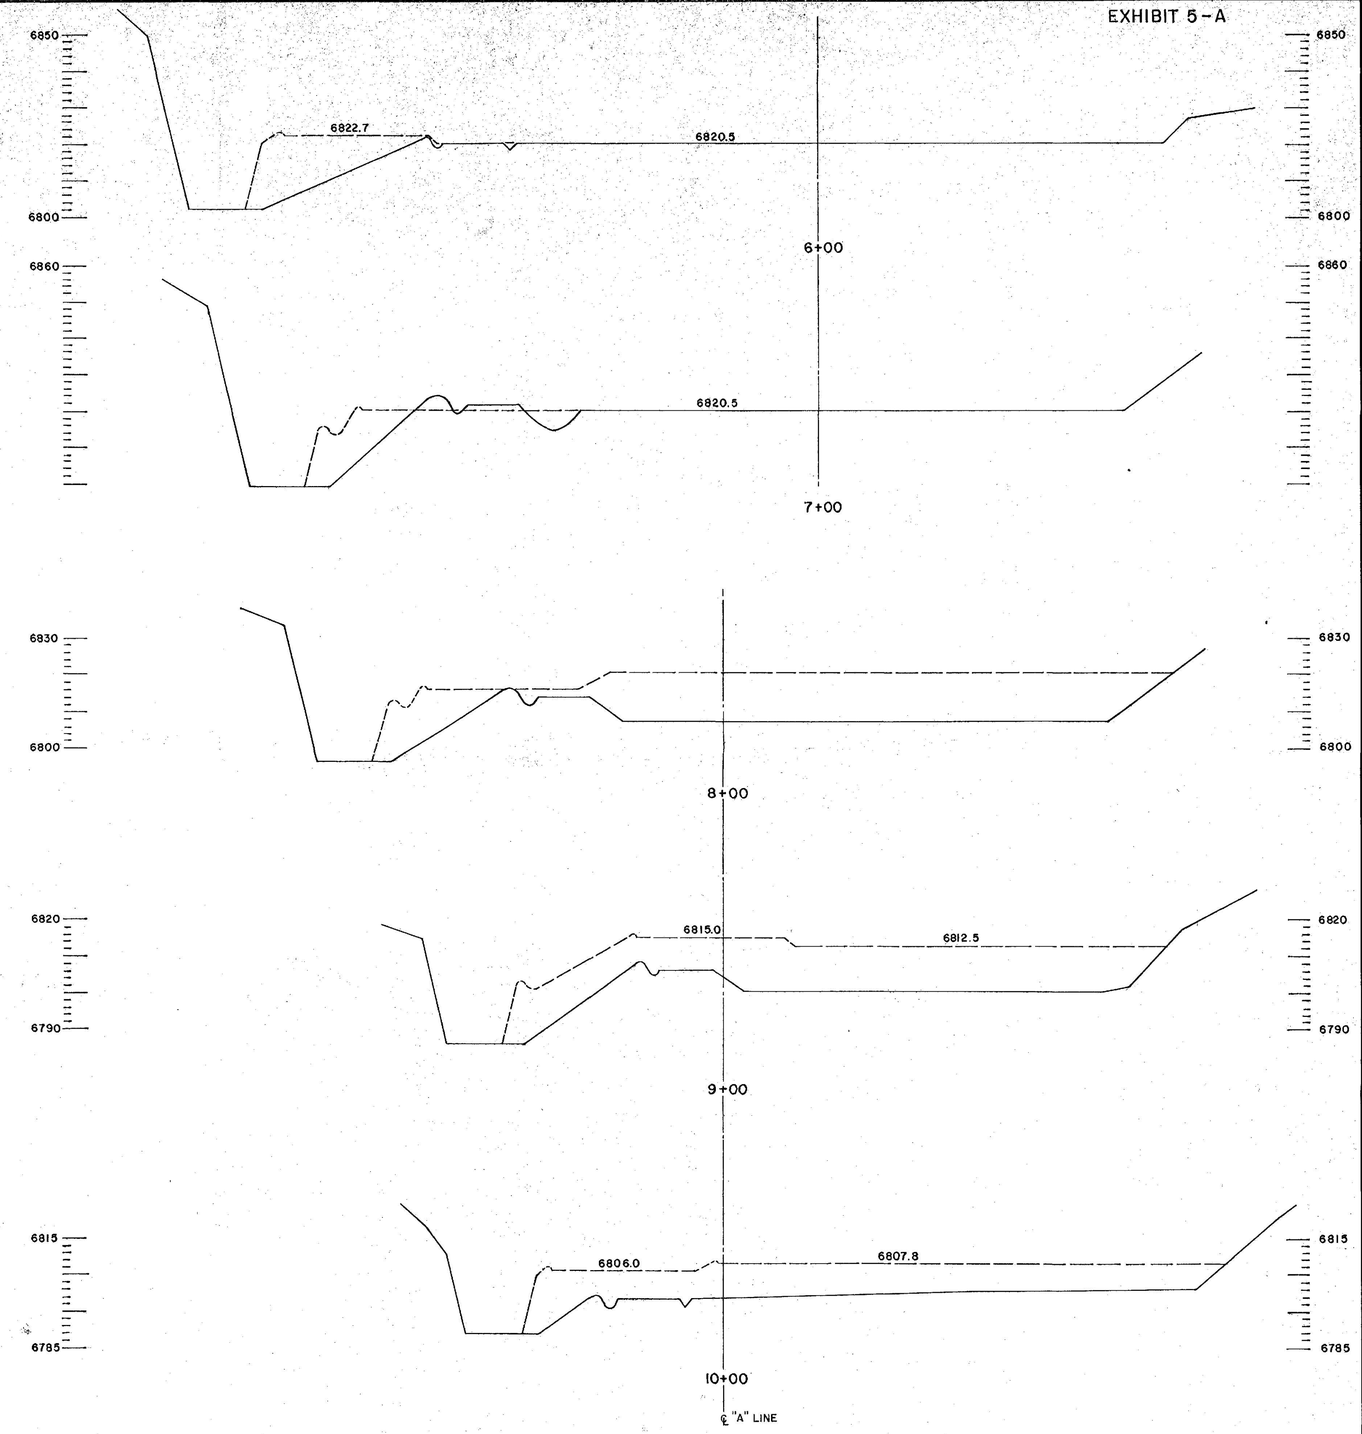

LEGEND

GRADE AFTER SITE PREPARATION
FINISH GRADE

HORROCKS ENGINEERS
AMERICAN FORK
PRICE
RICHFIELD
ROOSEVELT

PRICE RIVER COAL COMPANY

FINAL SURFACE PLOT PLAN
CROSS SECTIONS STA 0+00 TO 10+00

Designed	Checked	Date	Scale	Drawing No.	Sheet
Drawn ELS	Traced	Revised	2-81	1"=20'	No. of