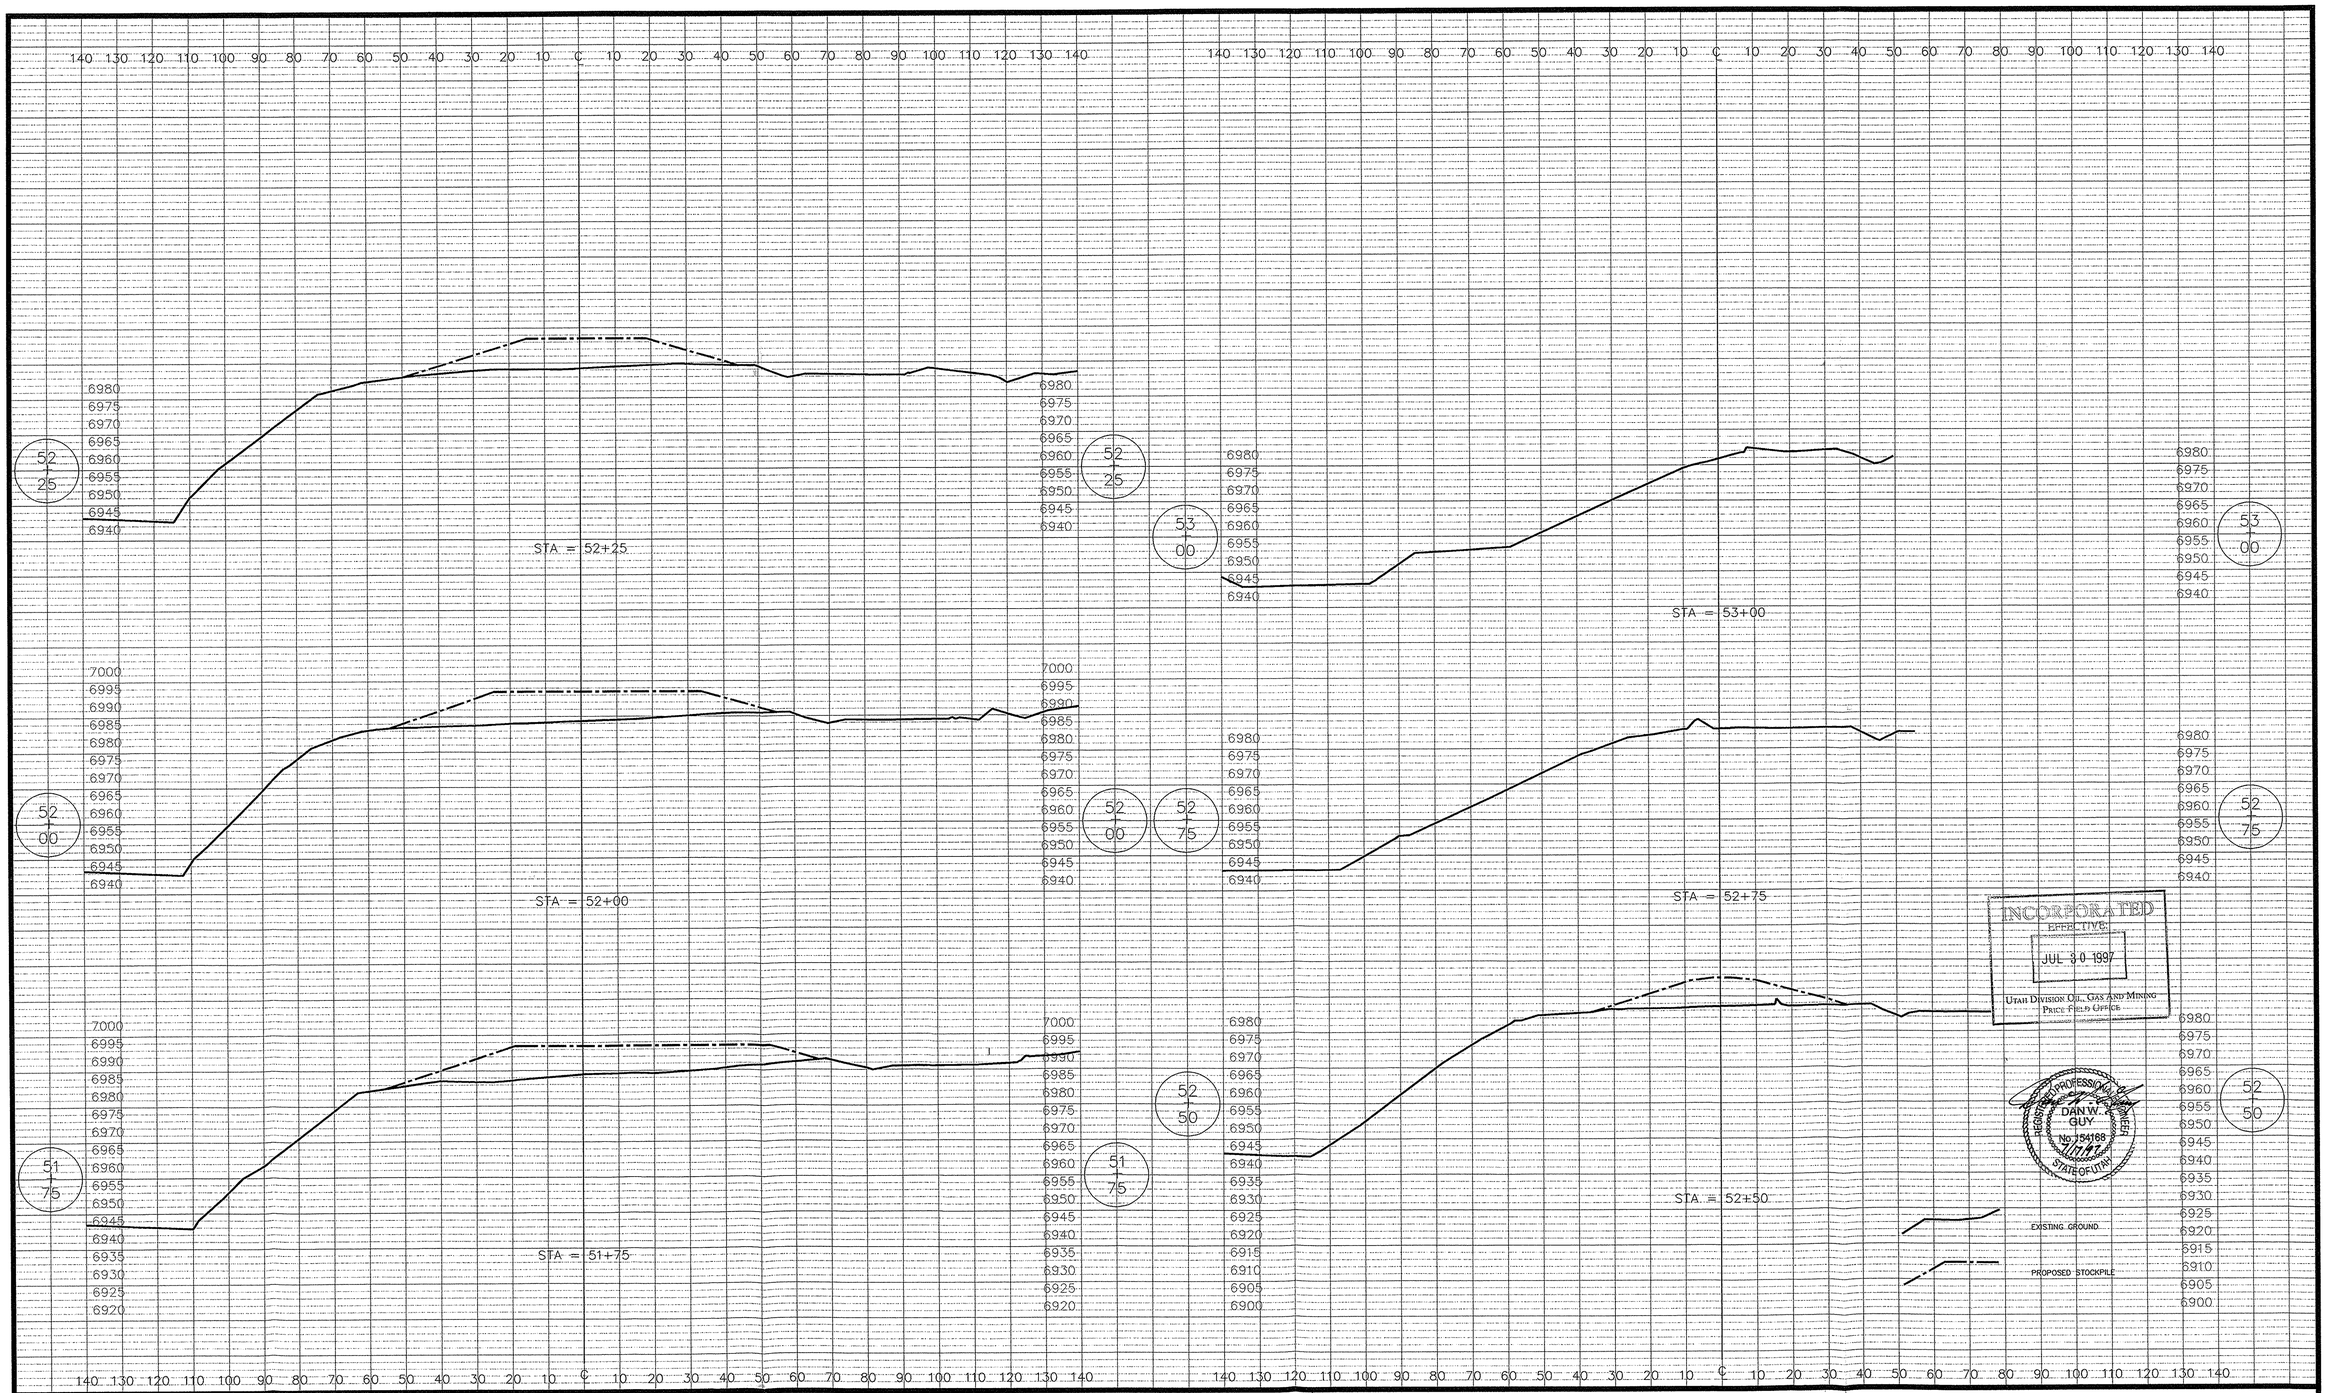

PLOT : 1 = 1	DESIGNED		CHECKED		NO.	REVISIONS	BY
	DRAWN LMS	6-97	CHECKED CEJ	6-97			
	SURVEYED BHT	4-97	CHECKED CEJ	4-97			
	ACAD REF: RC002002		CHECKED				

GENWAL RESOURCES INC.
CRANDALL CANYON #1 MINE
TOPSOIL STORAGE PILE #4 CROSS-SECTIONS

johansen & tuttle engineering inc.
BOX 487, CASTLE DALE, UTAH 84513 (801) 381-2523 (FAX 381-2522)

PLATE 2-5B
PROPOSED TOPSOIL STORAGE
PILE #4 CROSS-SECTIONS

SHEET 3 of 3