GENWALL COAL COMPANY INC.

CRANDALL CANYON MINE ROAD IMPROVEMENT PROJECT

PROJECT LENGTH
1.35 MILES

MAY 1991

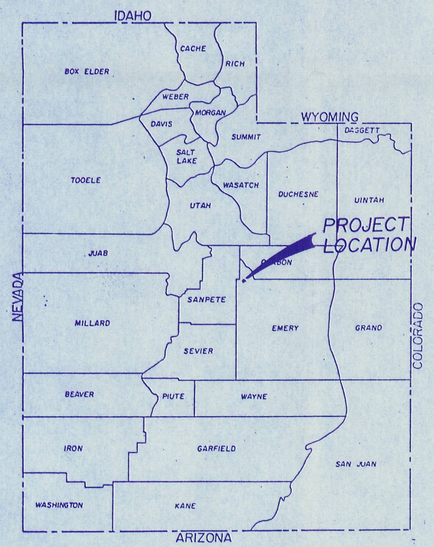

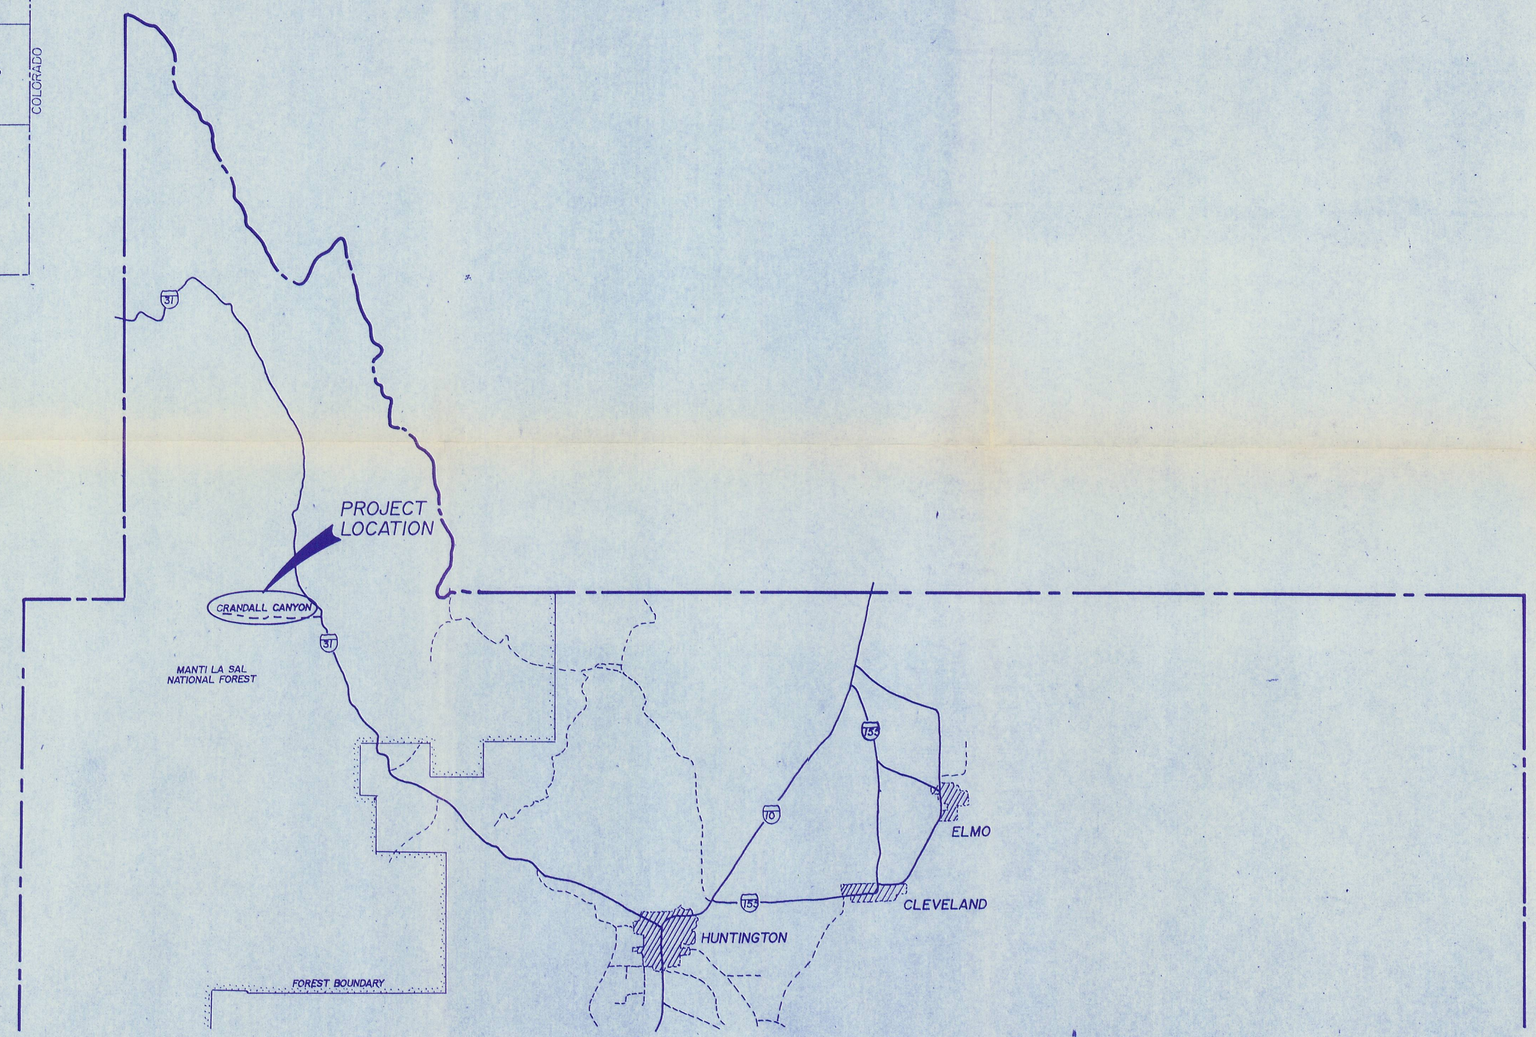

INDEX TO SHEETS

SHEET	DESCRIPTION
1	TITLE SHEET
2 *	PLAN & PROFILE
3 *	PLAN & PROFILE
4 *	PLAN & PROFILE
5	TYPICAL SECTIONS
6	SURFACE FACILITIES
7	GABION WALL DETAILS
8	ROCK WALL DETAILS
9	CROSS-SECTIONS

* THESE SHEETS REPRESENT THE ORIGINAL DRAWINGS OF THE ROAD CONSTRUCTION AS PREPARED BY BOYLE ENG. & ARE IN THIS SET OF DRAWINGS FOR CONTRACTOR INFORMATION.

RECOMMENDED FOR APPROVAL:

CRAIG E. JOHANSEN REGISTERED PROFESSIONAL ENGINEER STATE OF UTAH

project engineer — 4/15/91 date

APPROVALS:

date

date

date

PLATE 3-15

RECEIVED
MAY 24 1991
DIVISION OF
OIL GAS & MINING

johansen & tuttle engineering, inc.
BOX 487, CASTLE DALE, UTAH 84513 (801) 381-2523