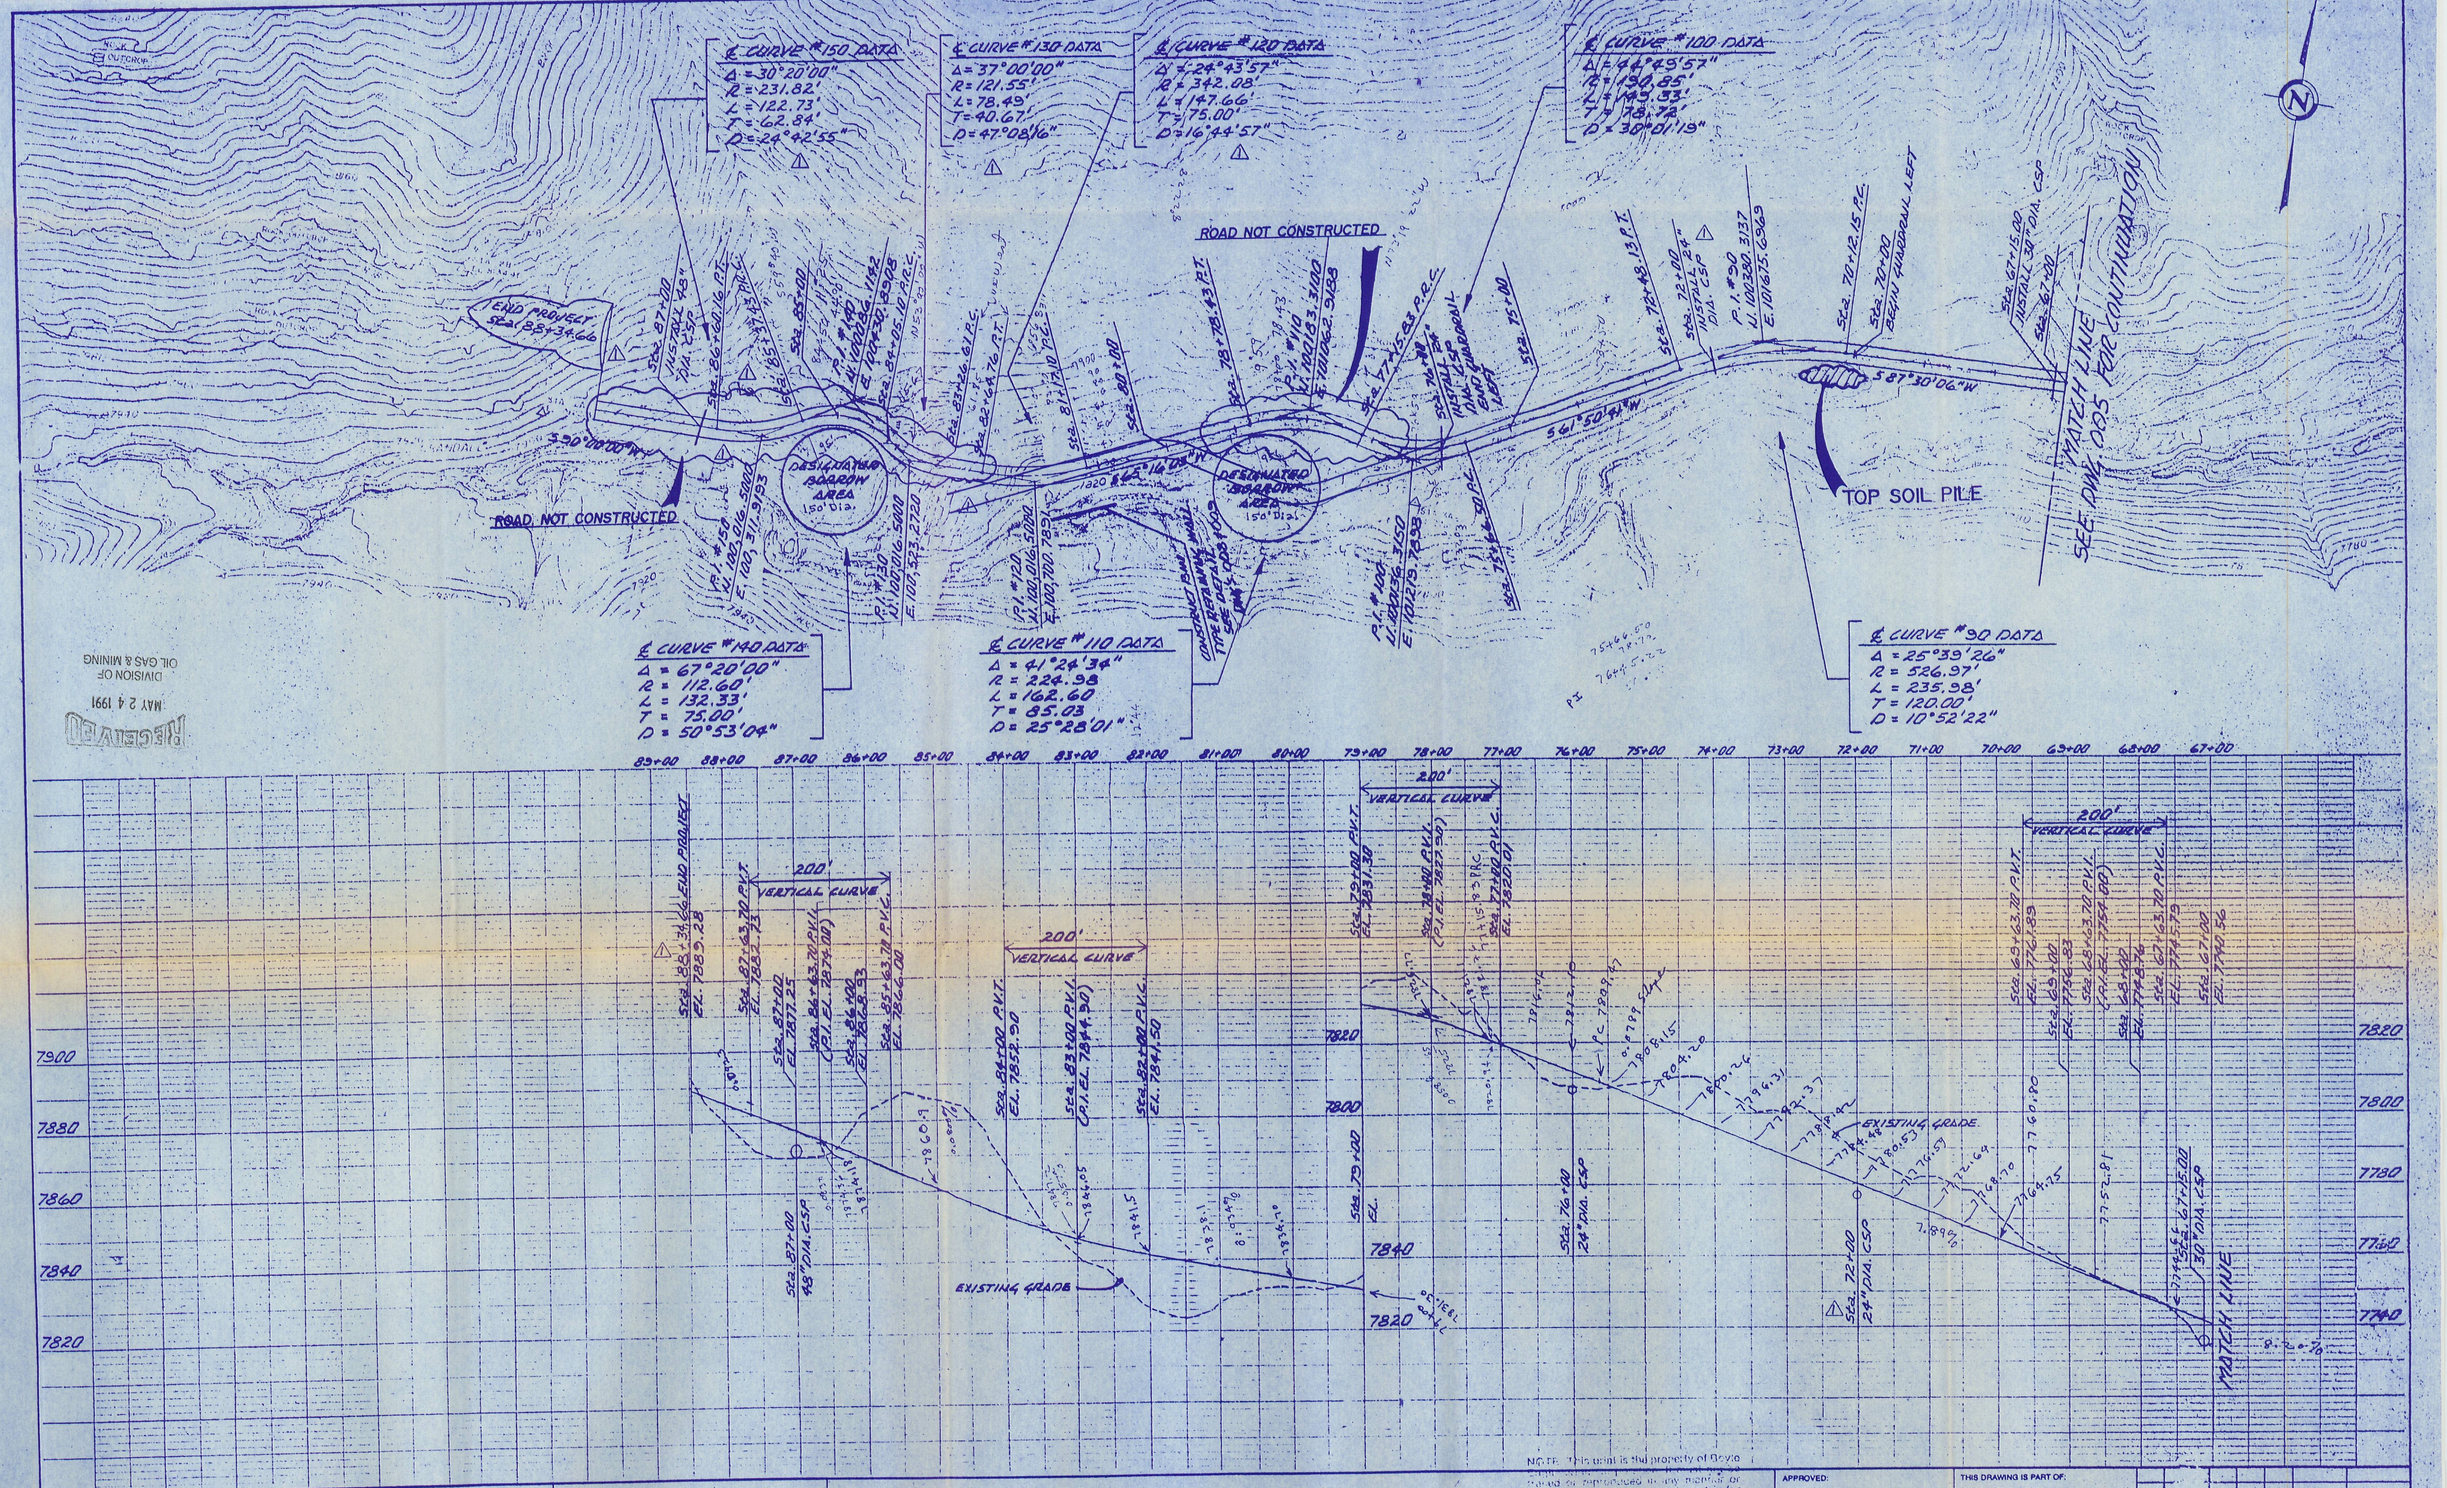

STA. 67+00 TO STA. 88+46.87

NOTE: This print is the property of Boyle Engineering Corporation. It must not be traced or reproduced in any manner or shall it be submitted to outside parties for examination without our consent. It shall be used only as a means of reference to work designed or furnished by us. It must be returned to us upon our request.

APPROVED: DATE
CLIENT DATE

THIS DRAWING IS PART OF:
PURCHASE ORDER(S)
(SUB) CONTRACT(S)

NO.	DFTMN	CHKD.	SUPRV.	APPROVED	DATE	REVISION	REFERENCE DRAWINGS
1	GW				5/13/81	REVISED AS SHOWN	

DESIGNED BY D.R.A.
DRAWN BY G. WILSON
CHECKED BY
APP'D.

OFFICE SALT LAKE
DATE MAR. 5, 1981
SCALE 1" = 100' - HORIZ. 1" = 20' - VERT.

Boyle Engineering Corporation
consulting engineers / architects
268 West 400 South, Suite 301
Salt Lake City, Utah 84101
Energy is our Business

CLIENT GENWAL COAL CO.

TITLE PLAN & PROFILE ~MINE HAUL ROAD~ CRANDALL CANYON COAL MINE

DRAWING NO. SHEET 4 OF 9
PROJECT NO. 401-C-007
REVISION NO. 1

RECEIVED MAY 24 1991 DIVISION OF OIL GAS & MINING