APPENDIX 7-22

UNDERGROUND SUMP DESIGN

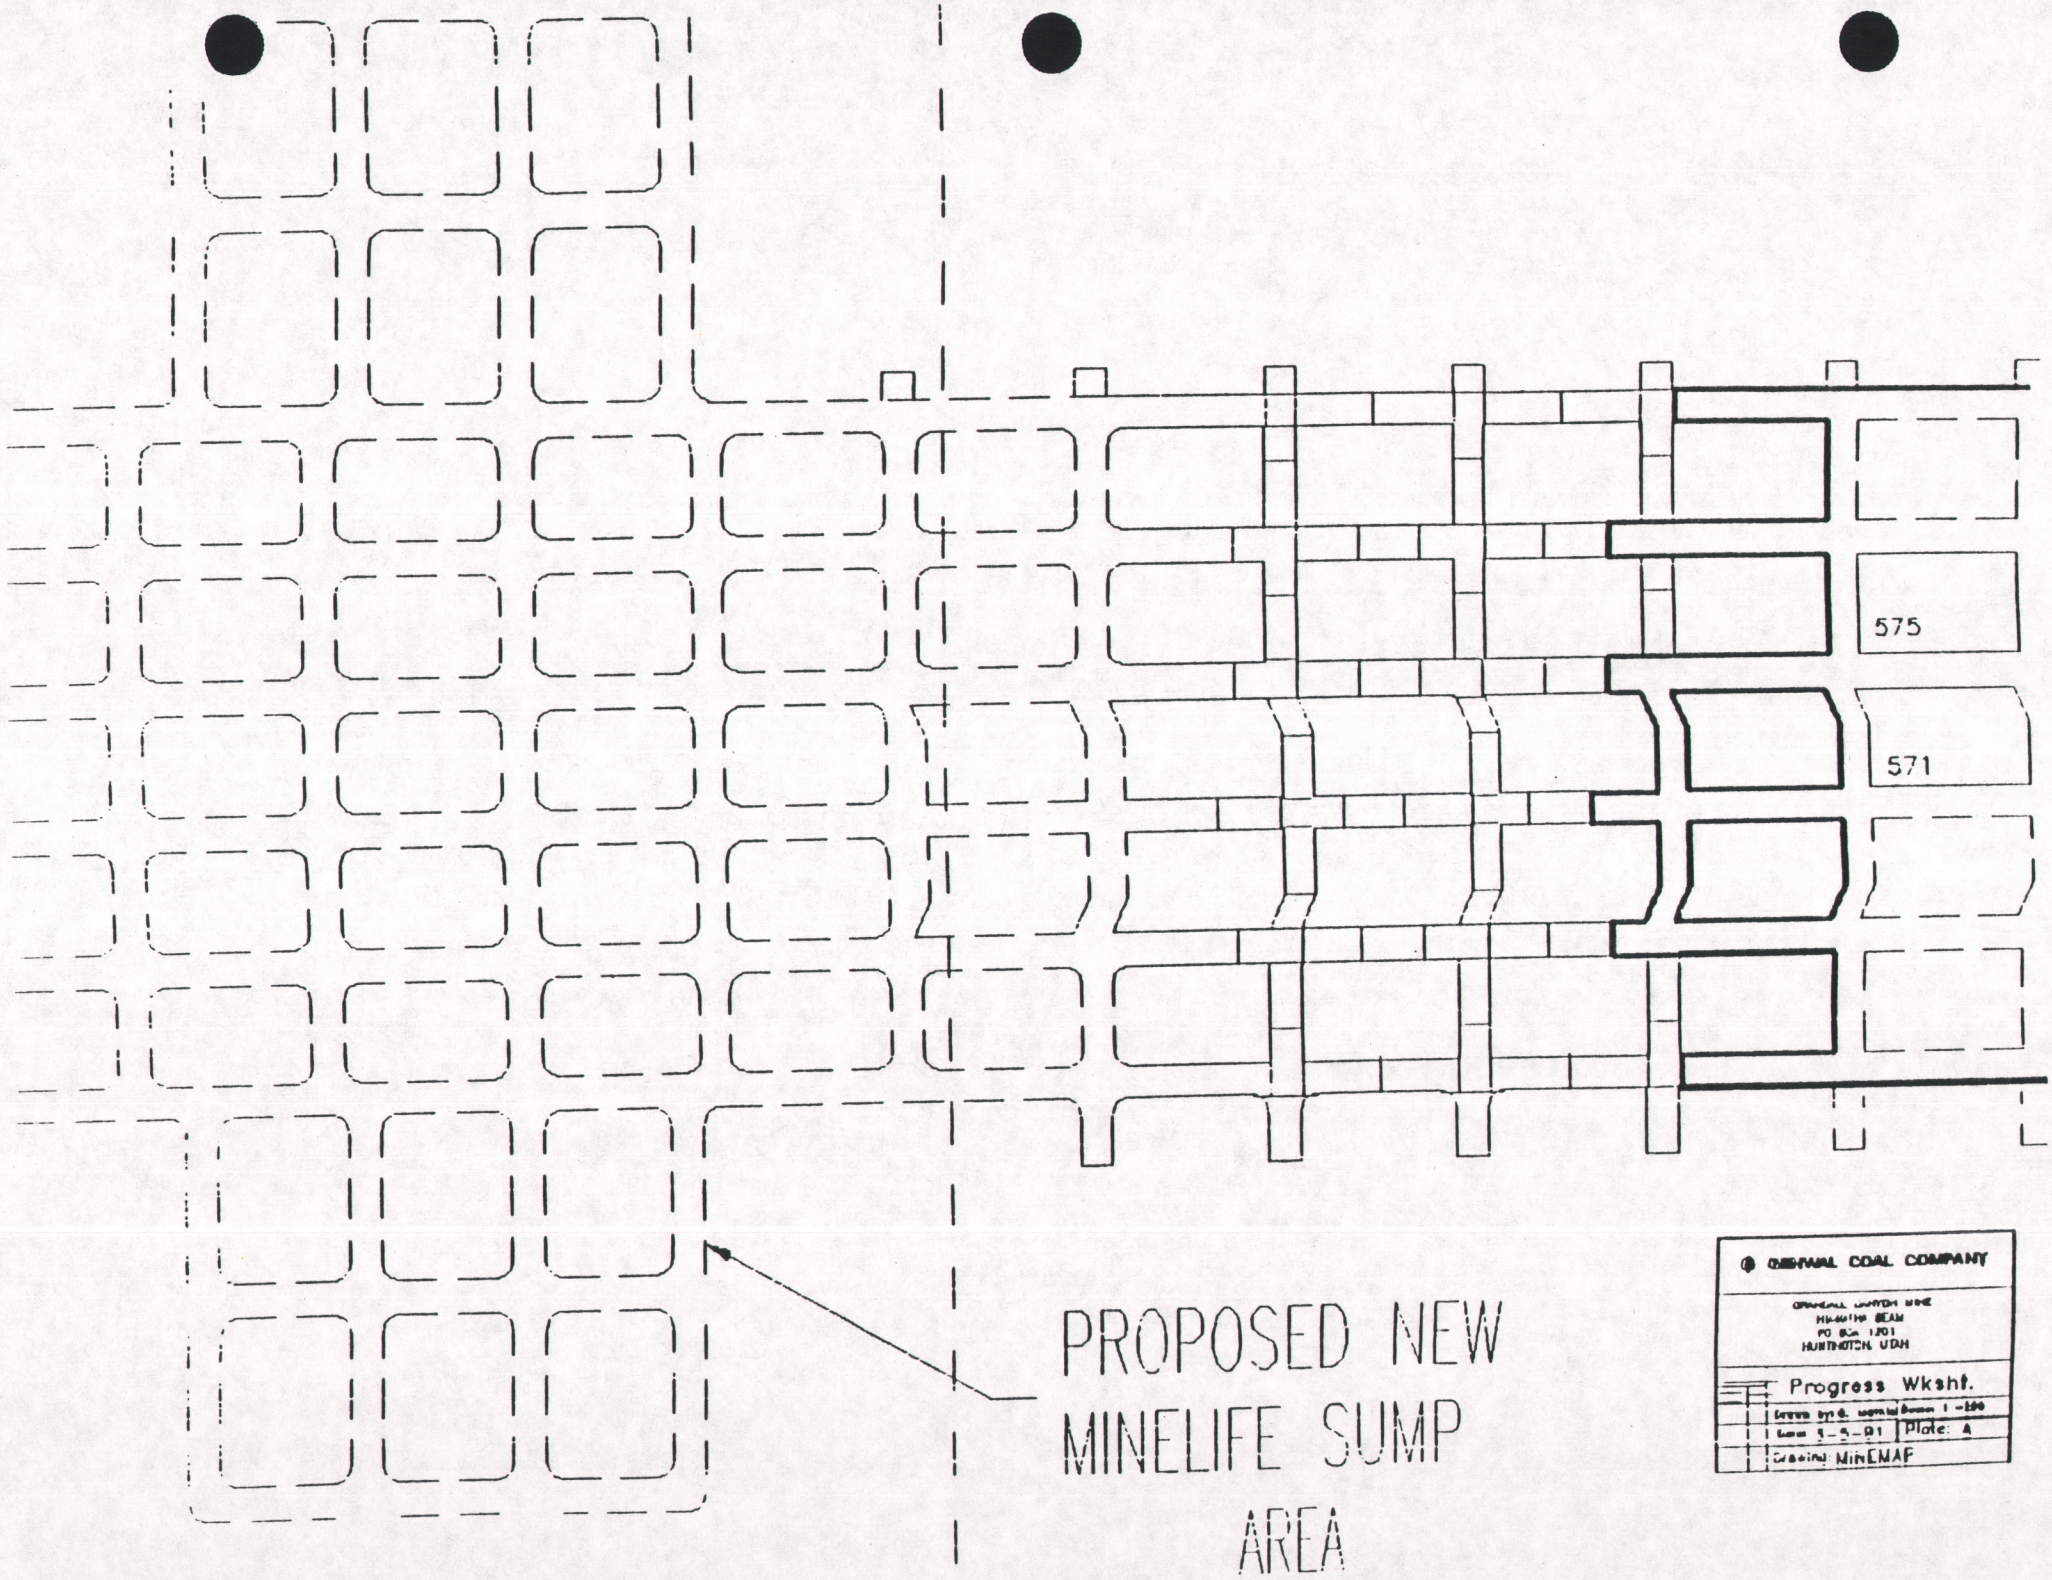
575
571
PROPOSED NEW
MINELIFE SUMP
AREA
CENTRAL COAL COMPANY
Progress Wksht.
Plate: A
Drawing: MinEMAF