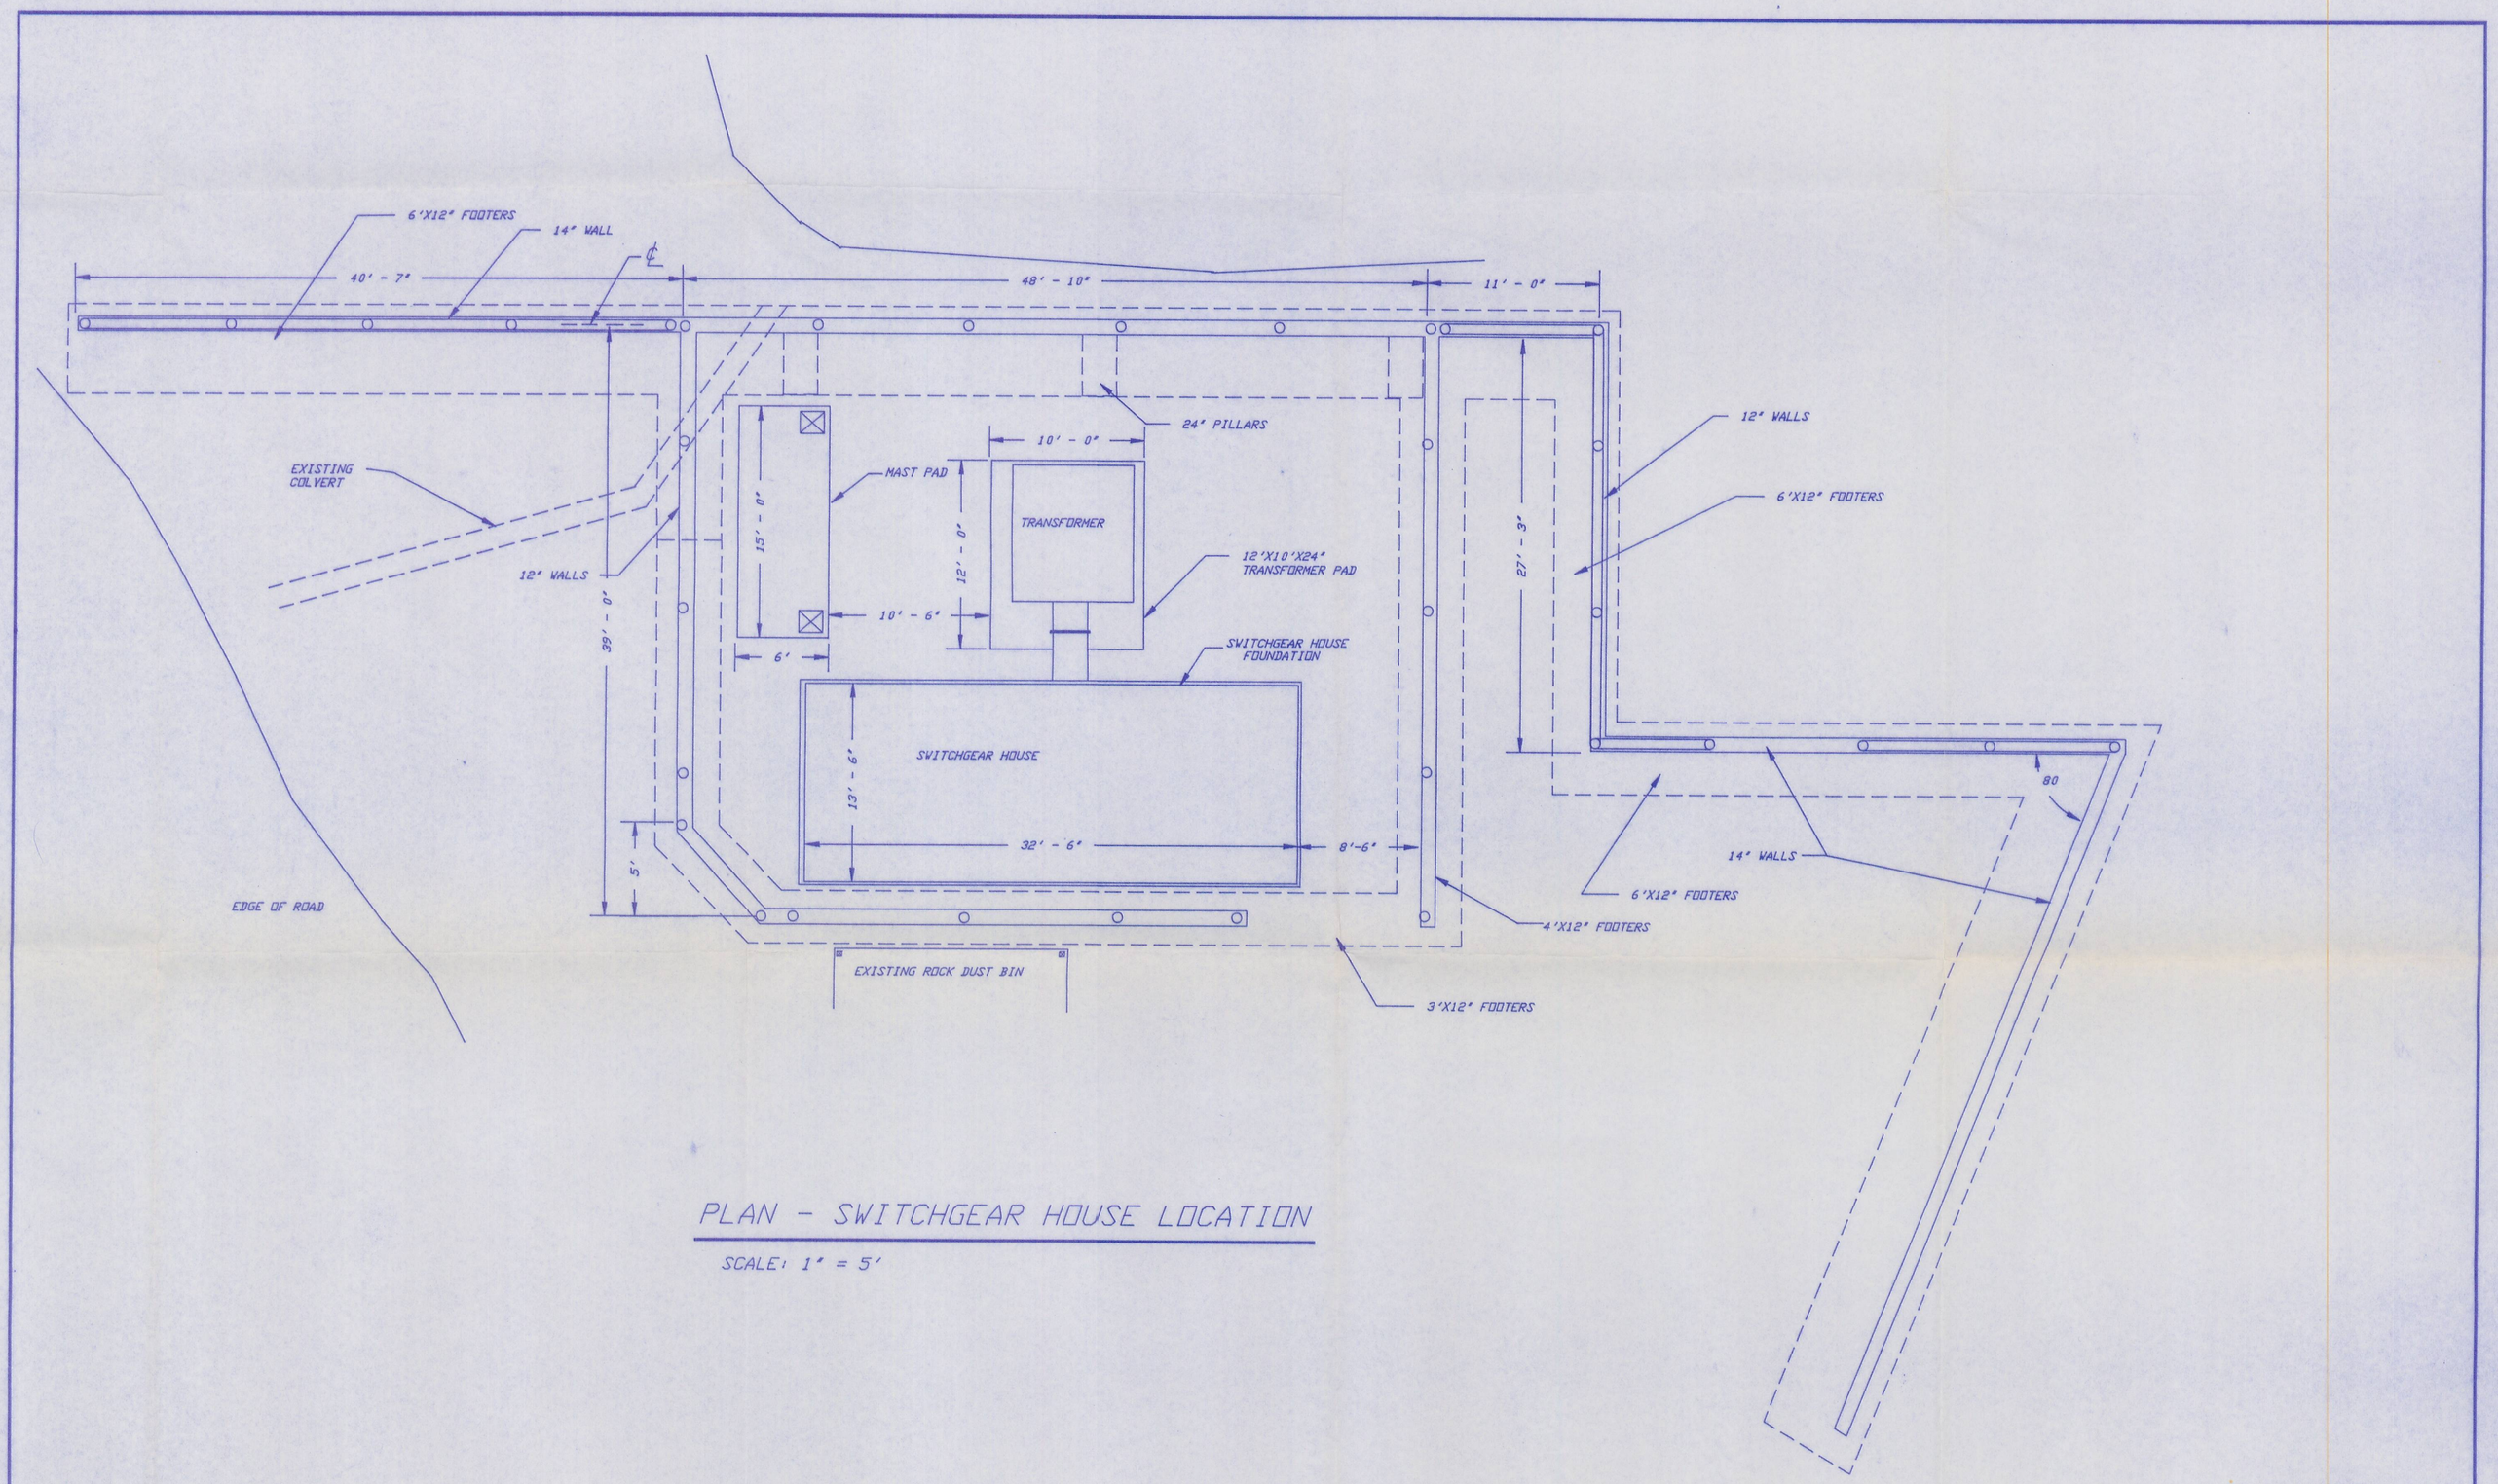

PLAN - SWITCHGEAR HOUSE LOCATION

SCALE: 1" = 5'

REGISTERED PROFESSIONAL ENGINEER
STATE OF UTAH

GENWAL COAL COMPANY

CRANALL CANYON MINE
HIAWATHA SEAM
P.O. BOX 1201 HUNTINGTON UT

ELECTRICAL SUBSTATION INSTALATION

DATE 8-30-90	PLATE 5-8
DRAWN BY: G. MATHIS	
DRAWING NEWSUB\SUBLAY	