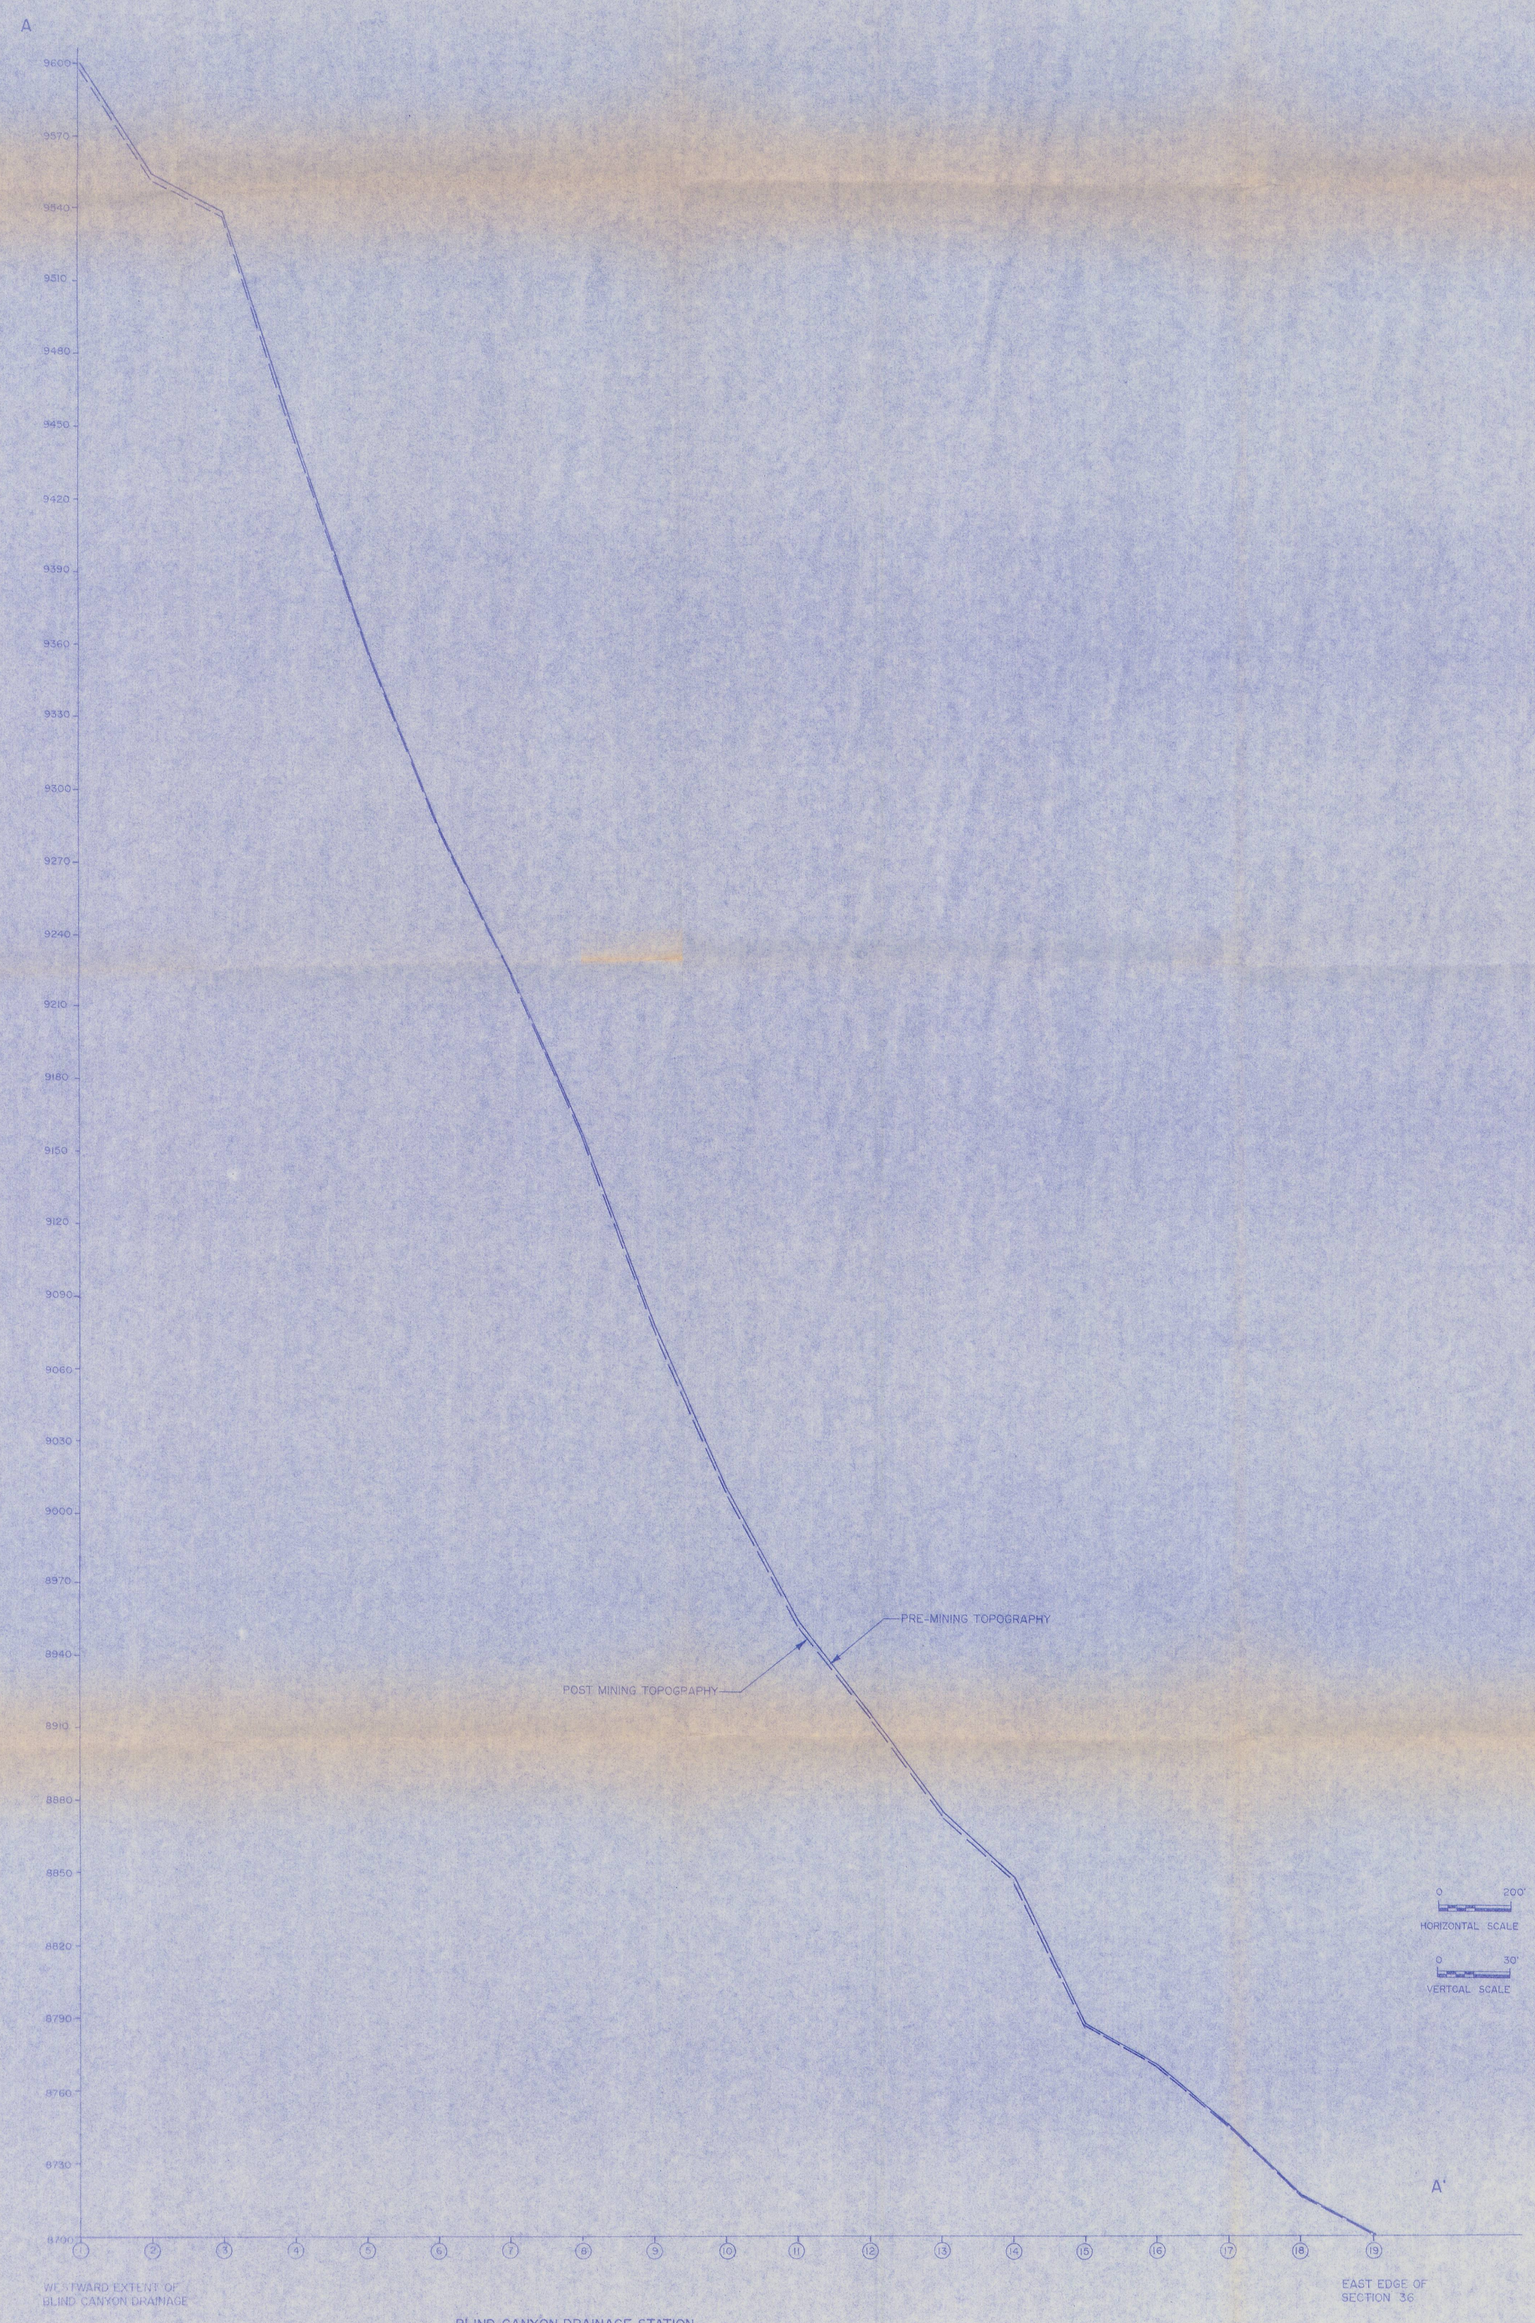

BLIND CANYON DRAINAGE STATION

REGISTERED PROFESSIONAL ENGINEER No. 7093 RYAN MARSHALL 5/6/94 STATE OF UTAH

REVISION	
DATE	BY

EarthFax Engineering, Inc.
Engineers/Scientists

EarthFax

PLATE 7-11
PRE- AND POST-MINING THEORETICAL
BLIND CANYON TOPOGRAPHY

DRAWN BY: CJH	CHECKED BY:	DATE: 5-93
APPROVED BY:	PROJECT NUMBER:	