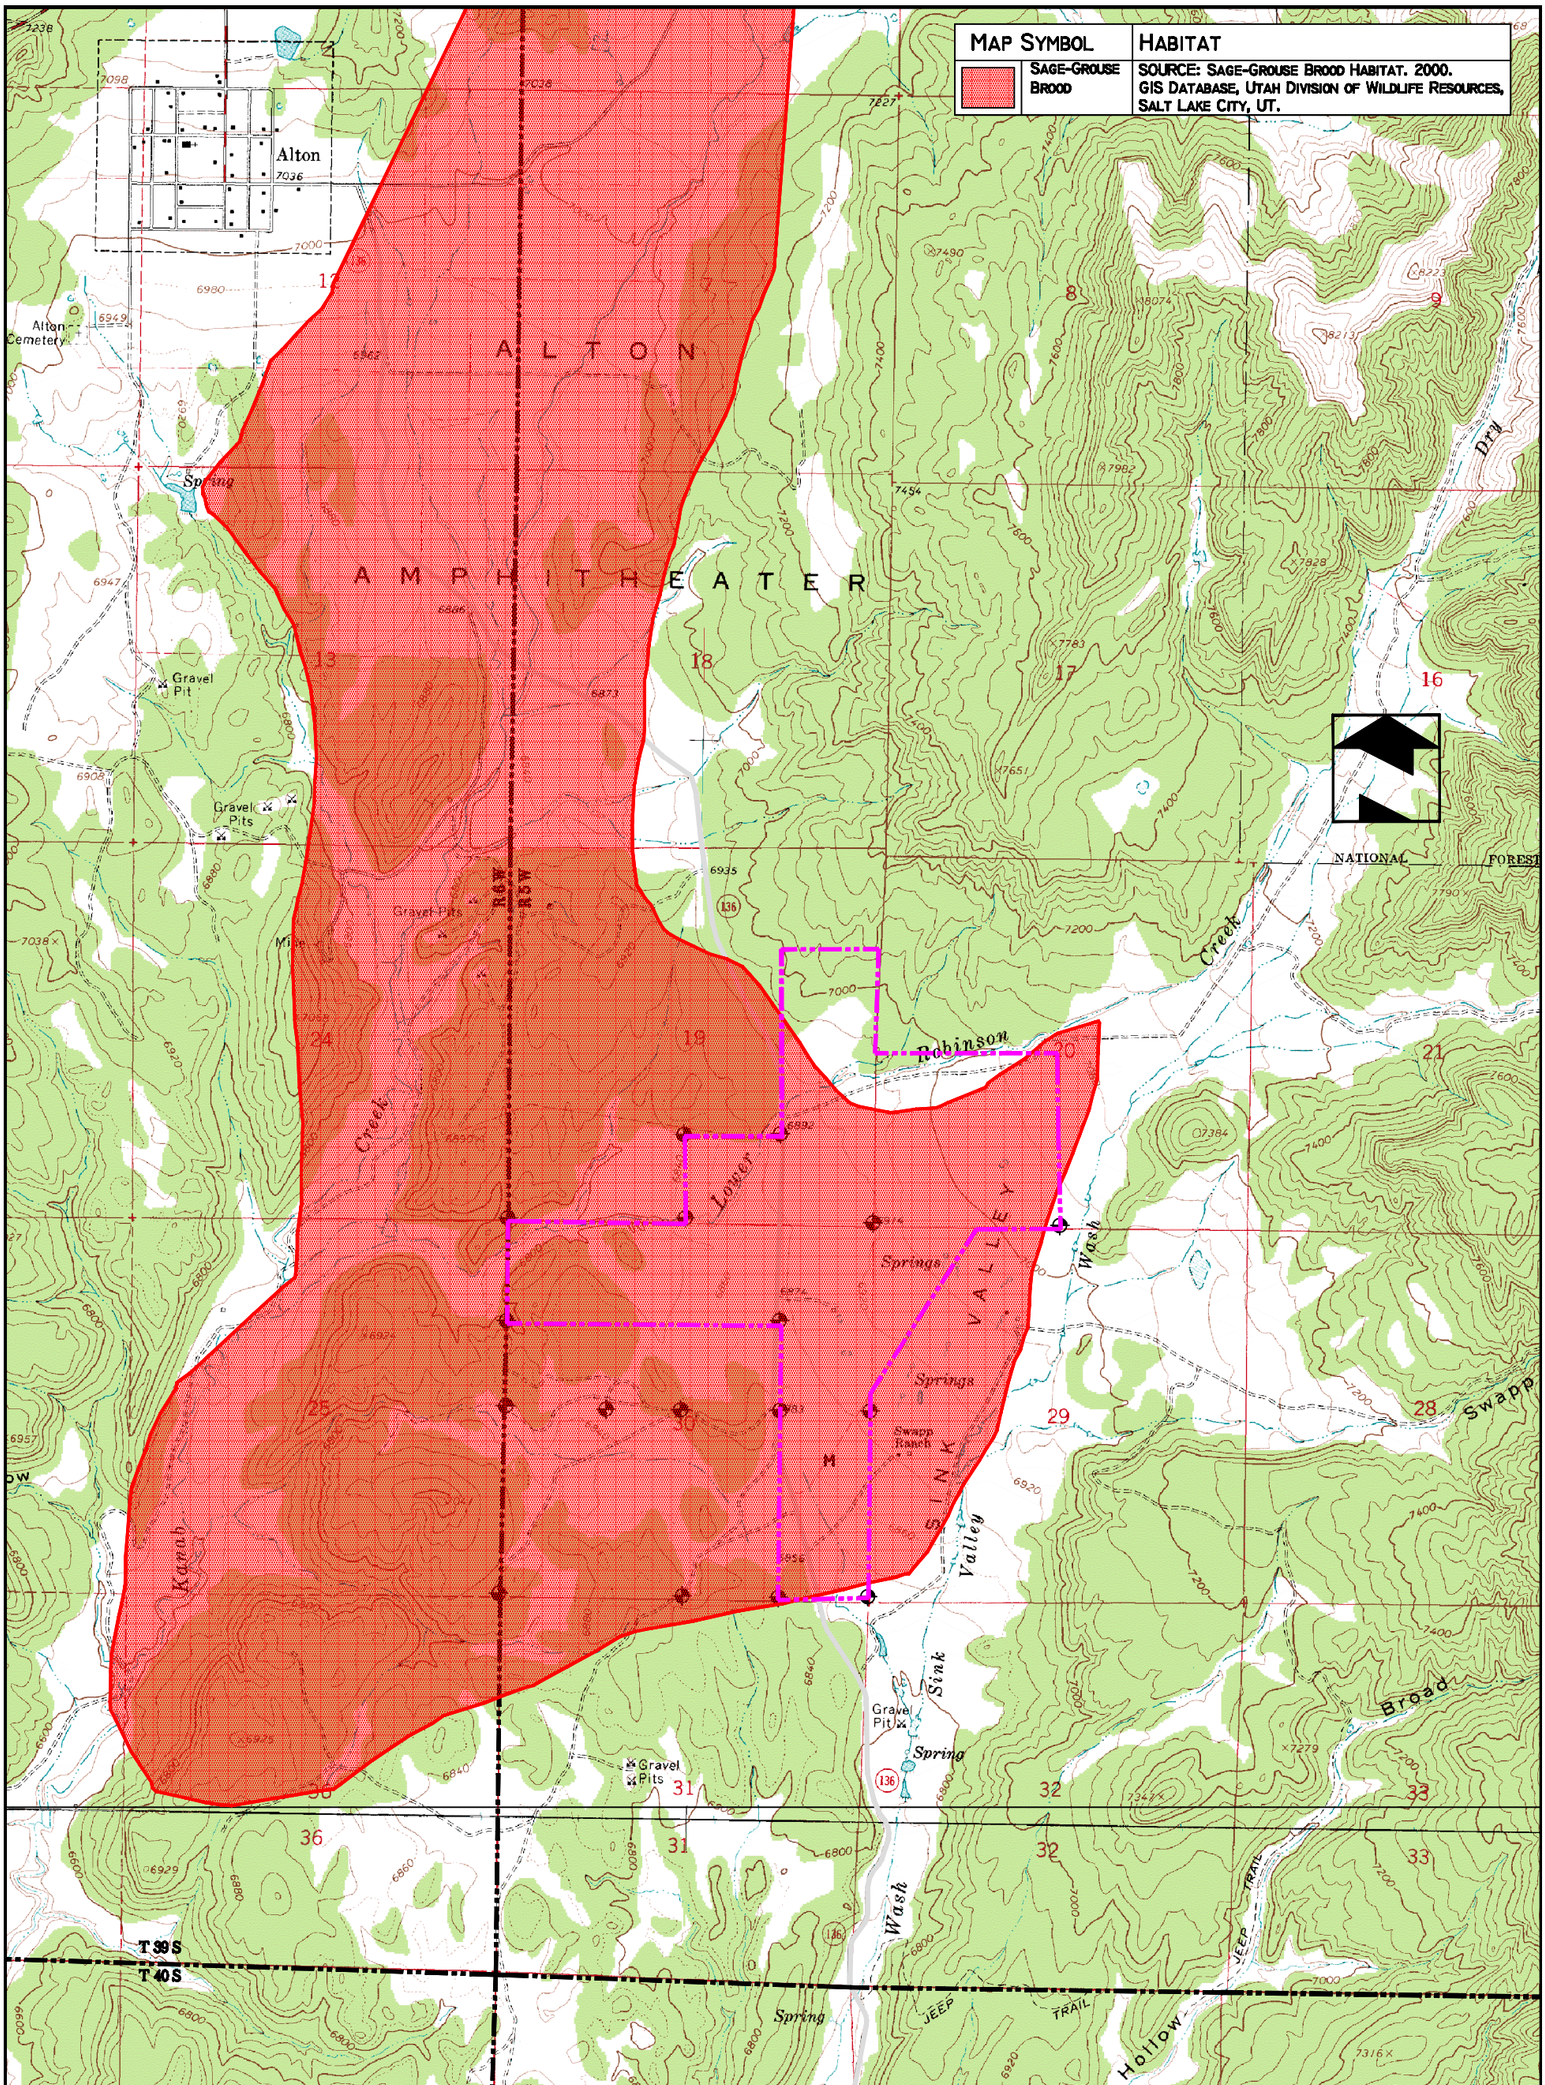

LEGEND:

- PROJECT AREA
- COUNTY ROAD
- SURVEYED MONUMENT

DRAWN BY:	CHECKED BY:
N. BUTKOVICH	APC
DRAWING: 3–5	DATE: 5/9/06
	SCALE: 1" = 2000'
JOB NUMBER: 1400	SHEET

REVISIONS

DATE:	BY:
6/6/06	NLB

SAGE-GROUSE BROOD HABITAT MAP

COAL HOLLOW PROJECT ALTON, UTAH

DRAWING: 3-5

Registered Professional Engineer
No. 144842
JOHN S. HUEFNER
State of Utah

Alton Coal Developers
Coal Hollow Project
195 North, 100 West
P.O. Box 1230
Huntington, Utah 84528
Phone (435)687-5310
Fax (435)687-5311