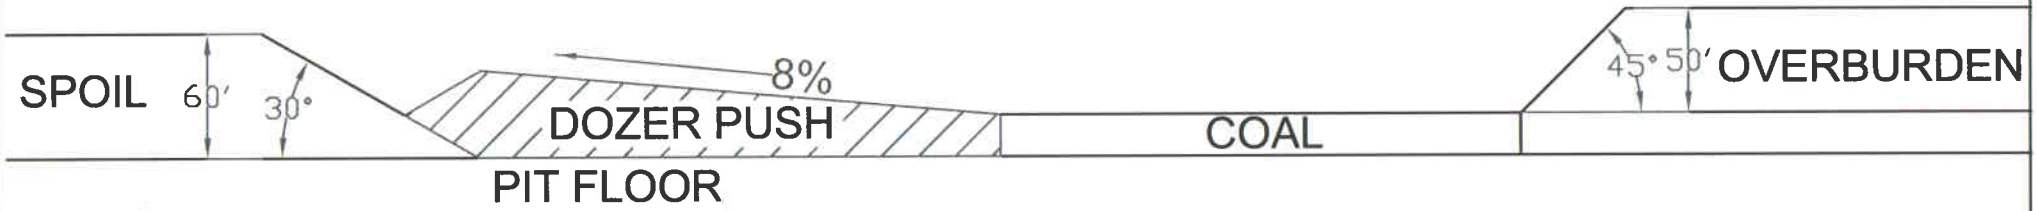

RECEIVED
JUN 14 2007
DIV. OF OIL, GAS & MINING

DRAWN BY: L. JOHNSON	CHECKED BY: CRM/APC	SHALLOW COVER TYPICAL CROSS SECTION	Registered Professional Engineer 275875-2202 CHRIS R. McCOURT 5-31-07 State of Utah	Alton Coal Development Coal Hollow Project
DRAWING: 5-11	DATE: 04/20/07	COAL HOLLOW PROJECT ALTON, UTAH		615 North, 400 East P.O. Box 1230 Huntington, Utah 84528 Phone (435)687-5310 Fax (435)687-5311
	SCALE: 1" = 100'			
JOB NUMBER: 1400	SHEET	DRAWING: 5-11		