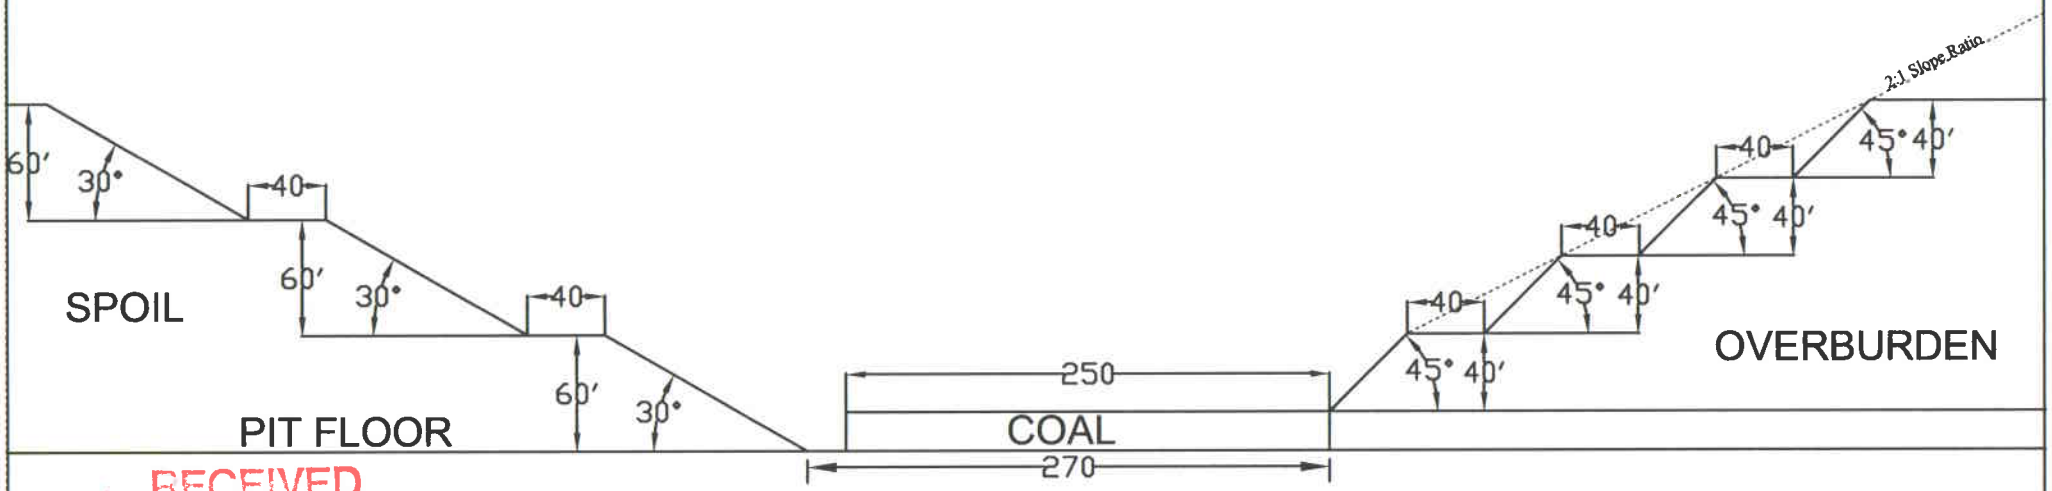

RECEIVED
JUN 1 4 2007
DIV. OF OIL, GAS & MINING

DRAWN BY: L. JOHNSON	CHECKED BY: CRM/APC	DEEP COVER TYPICAL CROSS SECTION	
DRAWING: 5-12	DATE: 04/20/07	COAL HOLLOW PROJECT ALTON, UTAH	
	SCALE: 1" = 100'		
JOB NUMBER: 1400	SHEET	DRAWING: 5-12	

Registered Professional Engineer
275875-2202
CHRIS R. McCOURT
5-31-07
State of Utah

Kane Coal Development
Coal Hollow Project
615 North, 400 East
P.O. Box 1230
Huntington, Utah 84528
Phone (435)687-5310
Fax (435)687-5311