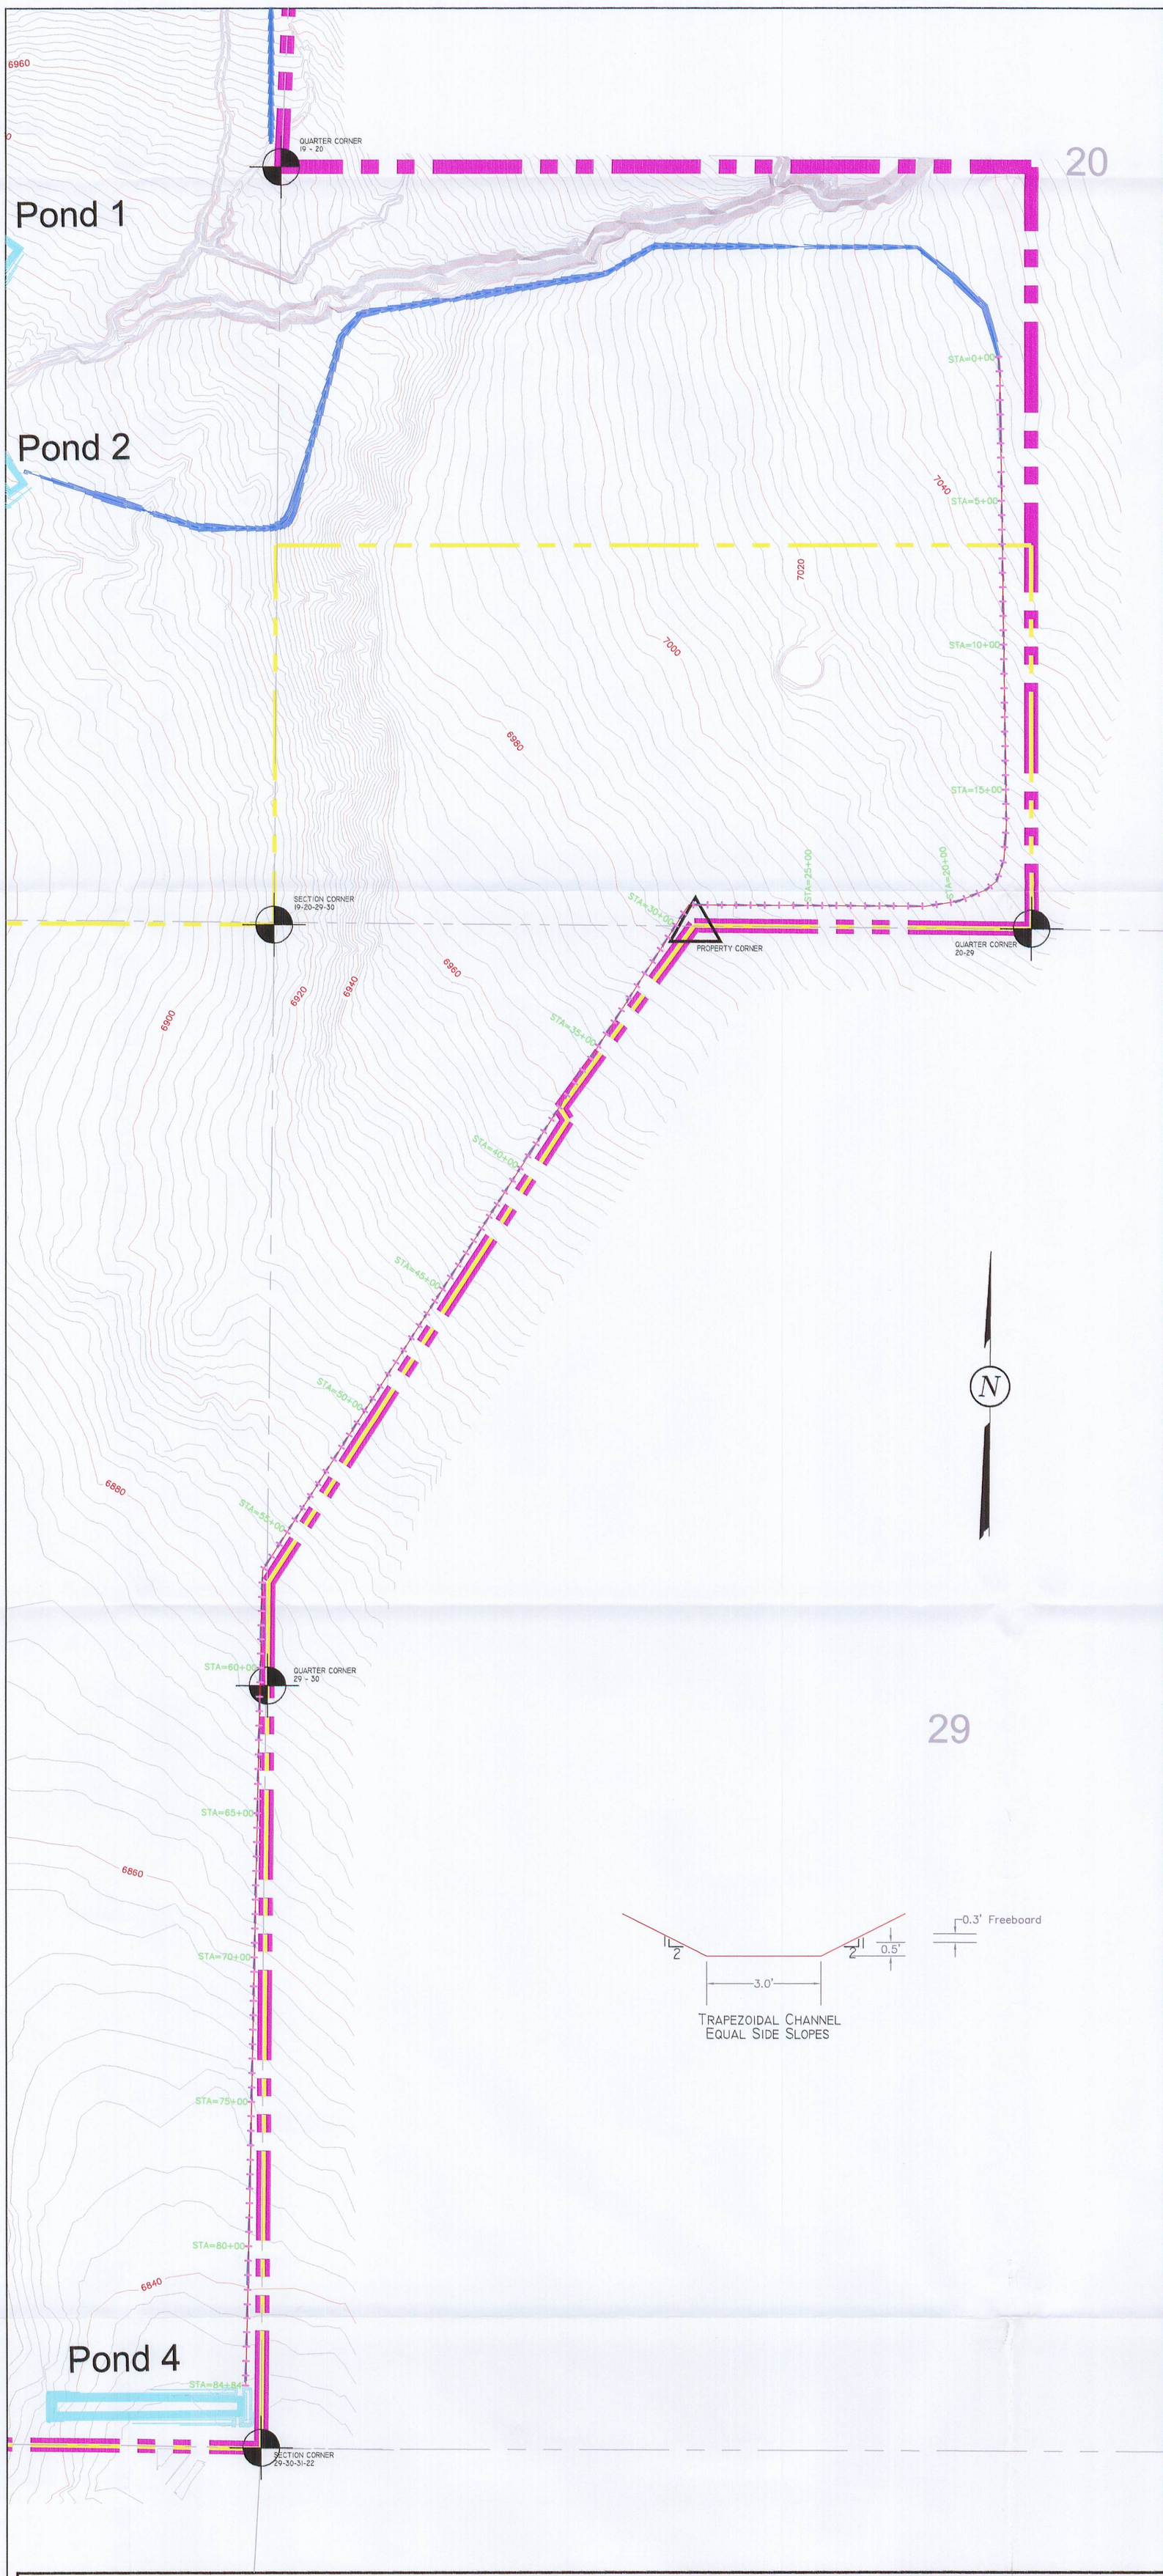

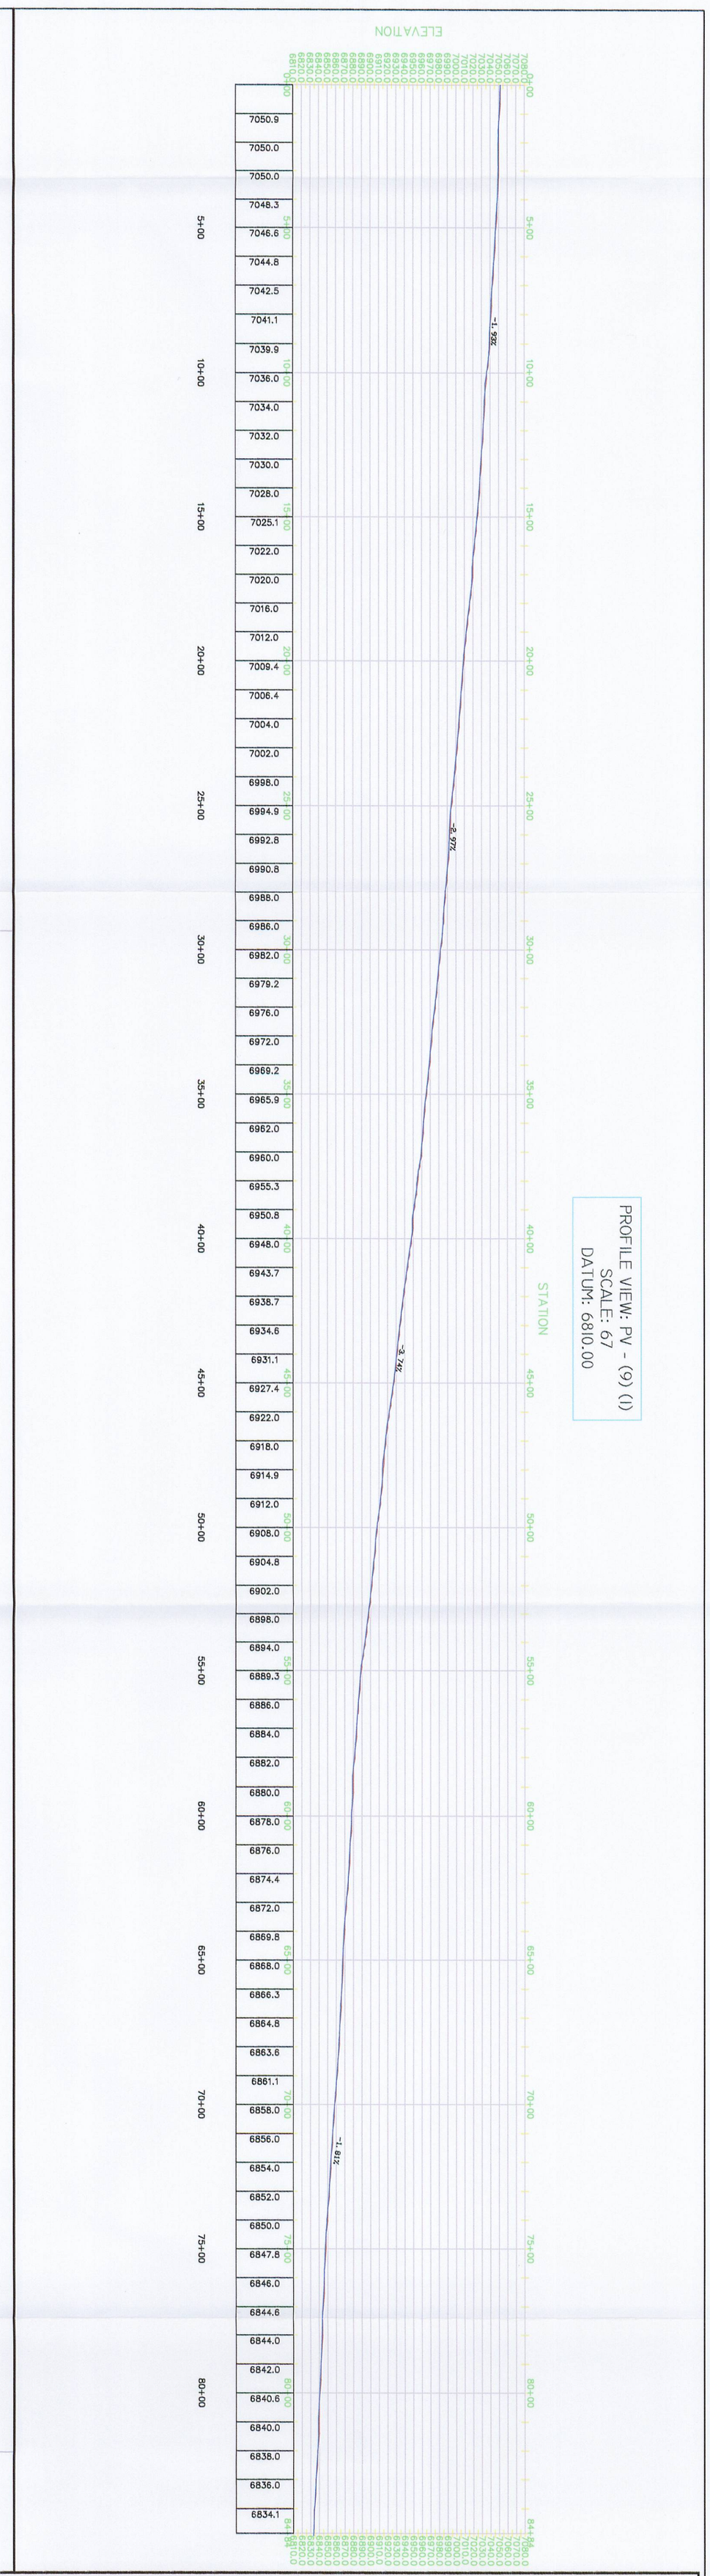

LEGEND:

- PROJECT AREA
- PRIVATE COAL OWNERSHIP
- SECTION LINE
- FOUND SECTION CORNER
- FOUND PROPERTY CORNER
- DIVERSION DITCHES
- PROPOSED SEDIMENT IMPOUNDS

DRAWN BY:	CHECKED BY:
J. STANSFIELD	CRM/APC
DRAWING: 5-33	DATE: 4/20/07
	SCALE: 1" = 300'
JOB NUMBER: 1400	SHEET

REVISIONS

DATE:	BY:

DIVERSION DITCH 1 DETAILS

RECEIVED
JUN 14 2007
DIV. OF OIL, GAS & MINING

COAL HOLLOW PROJECT
ALTON, UTAH

DRAWING: 5-33

Registered Professional Engineer
275875-2202
CHRIS R. McCOURT
6-2-07
State of Utah

Alton Coal Development
Coal Hollow Project

615 North, 400 East
P.O. Box 1230
Huntington, Utah 84528
Phone (435)687-5310
Fax (435)687-5311