PROFILE VIEW: DITCH 3
SCALE: 67
DATUM: 6930.00
VERTICAL SCALE 1" = 100'

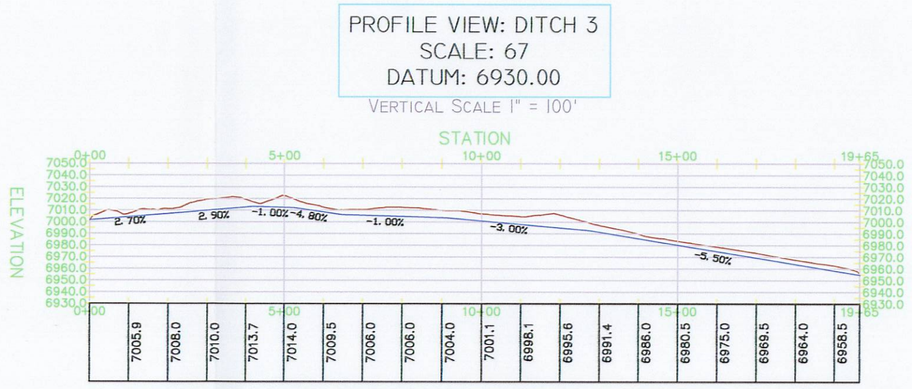

DITCH 3

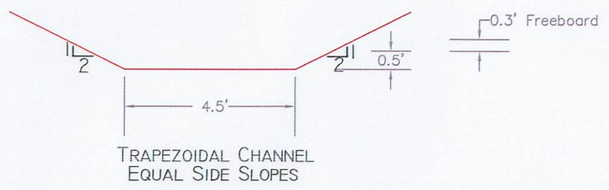

TRAPEZOIDAL CHANNEL
EQUAL SIDE SLOPES

PROFILE VIEW: DITCH 4
SCALE: 67
DATUM: 6790.00
VERTICAL SCALE 1" = 100'

DITCH 4

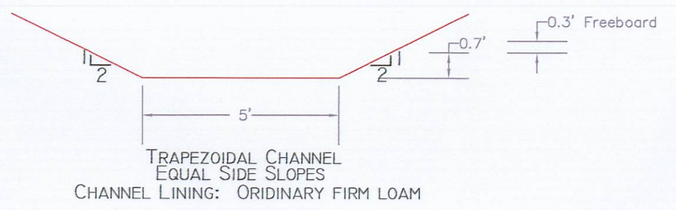

TRAPEZOIDAL CHANNEL
EQUAL SIDE SLOPES
CHANNEL LINING: ORDINARY FIRM LOAM

PROFILE VIEW: DITCH 2
SCALE: 67
DATUM: 6880.00
VERTICAL SCALE 1" = 100'

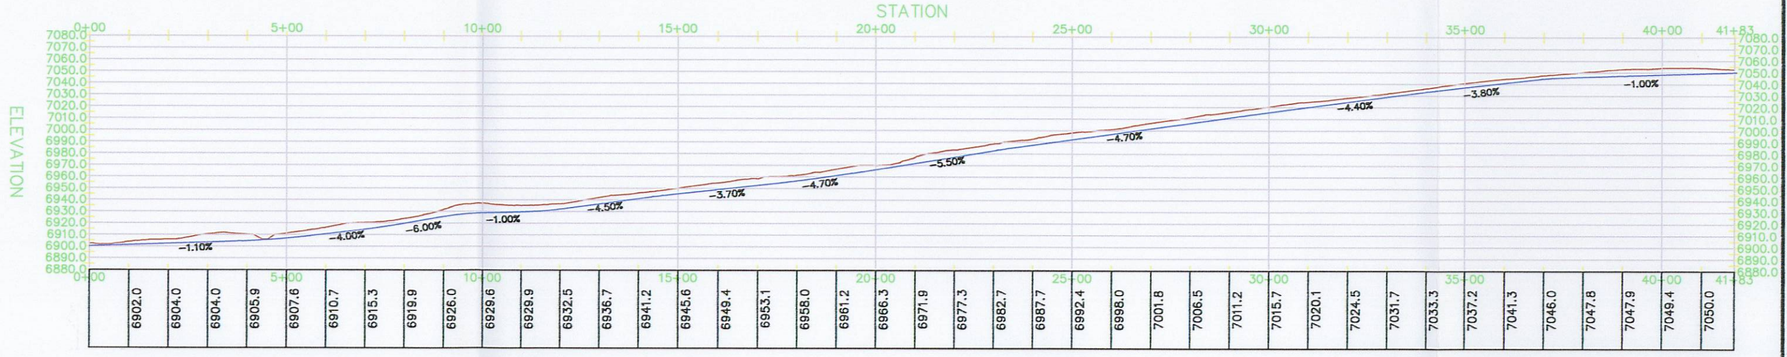

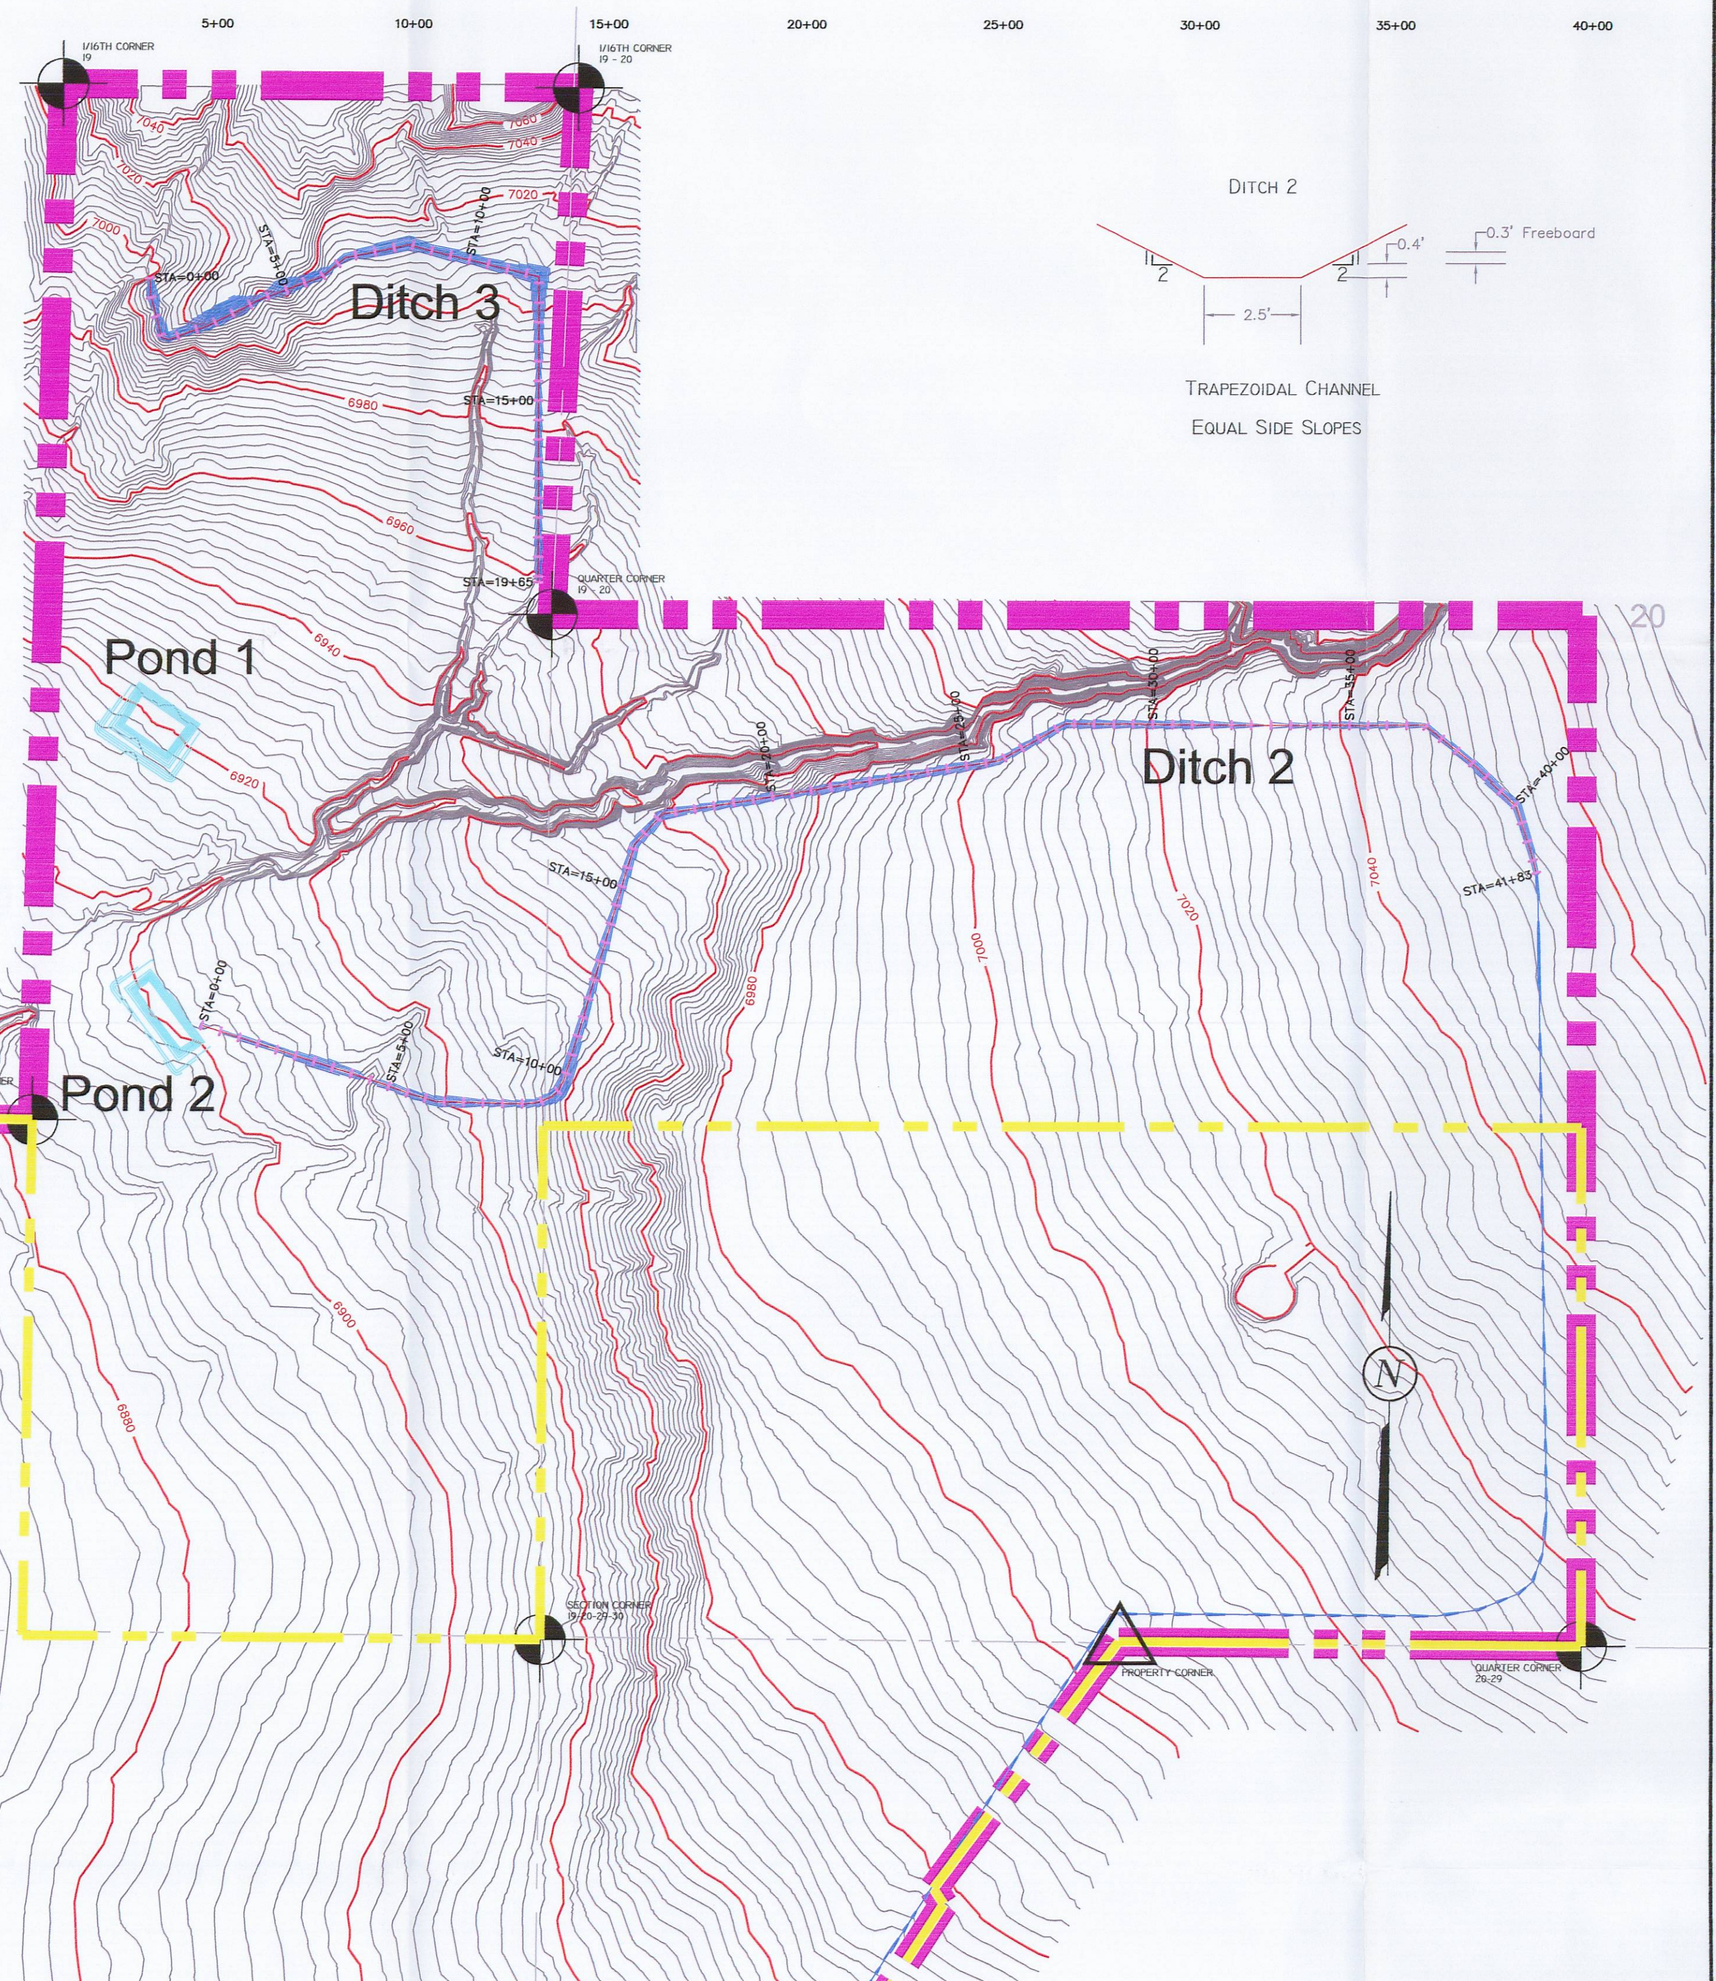

DITCH 2

TRAPEZOIDAL CHANNEL
EQUAL SIDE SLOPES

Alton Coal Development
Coal Hollow Project
615 North, 400 East
P.O. Box 1230
Huntington, Utah 84528
Phone (435)687-5310
Fax (435)687-5311

STATE OF UTAH
275875 - 2202
CHRIS R. MARTIN
6-2-07

DIVERSION DITCH 2, 3, AND 4 DETAILS

RECEIVED
JUN 14 2007
DIV OF OIL, GAS & MINING

COAL HOLLOW PROJECT
ALTON, UTAH

DRAWING: 5-34

REVISIONS

DATE:	BY:

DRAWN BY:	CHECKED BY:
J. STANSFIELD	CRM/APC
DRAWING:	DATE:
5-34	4/20/07
	SCALE:
	1" = 300'
JOB NUMBER: 1400	SHEET

LEGEND:
- PROJECT AREA
- PRIVATE COAL OWNERSHIP
- FOUND SECTION CORNER
- FOUND PROPERTY CORNER
- DIVERSION DITCHES
- PROPOSED SEDIMENT IMPOUNDS