I-I'

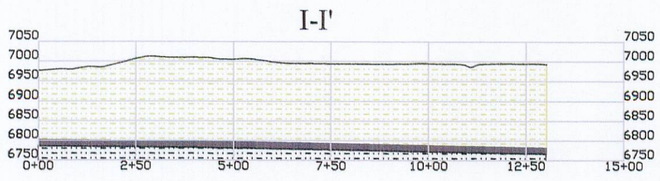

H-H'

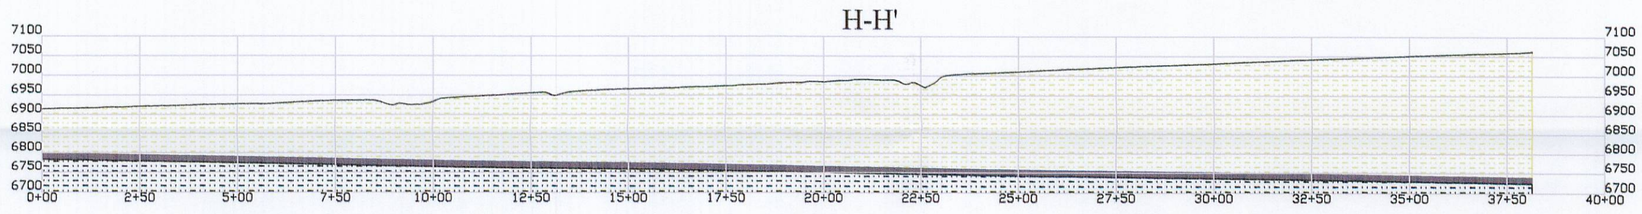

G-G'

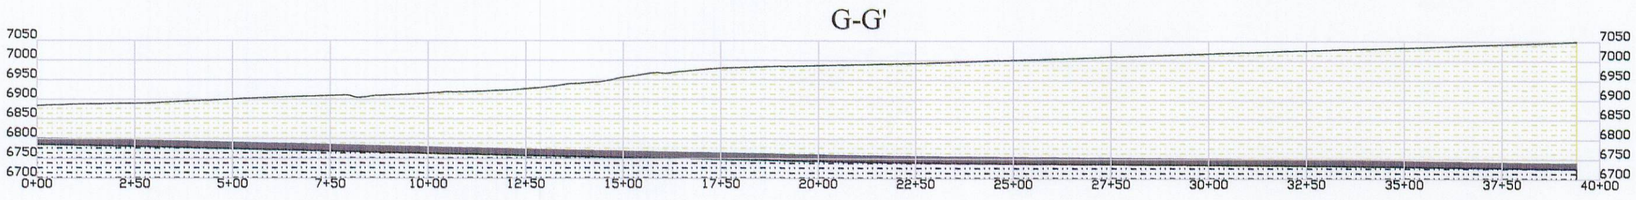

F-F'

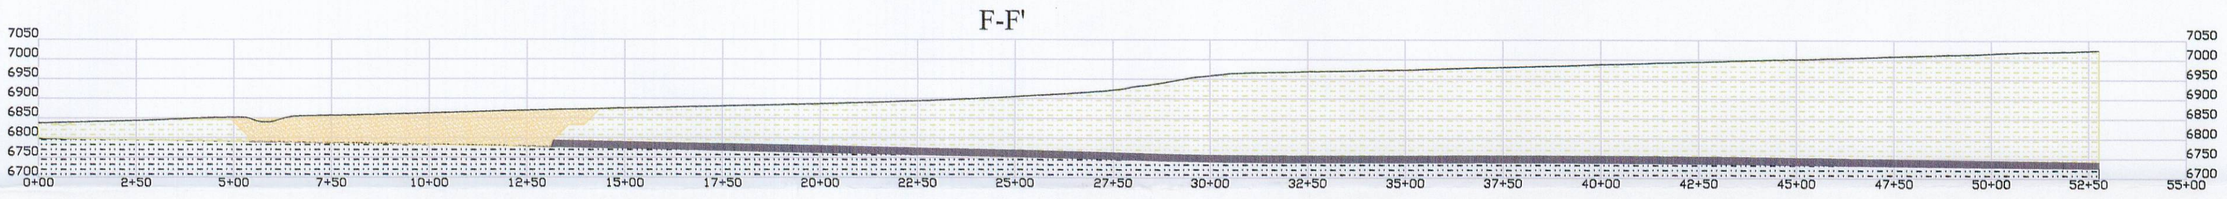

E-E'

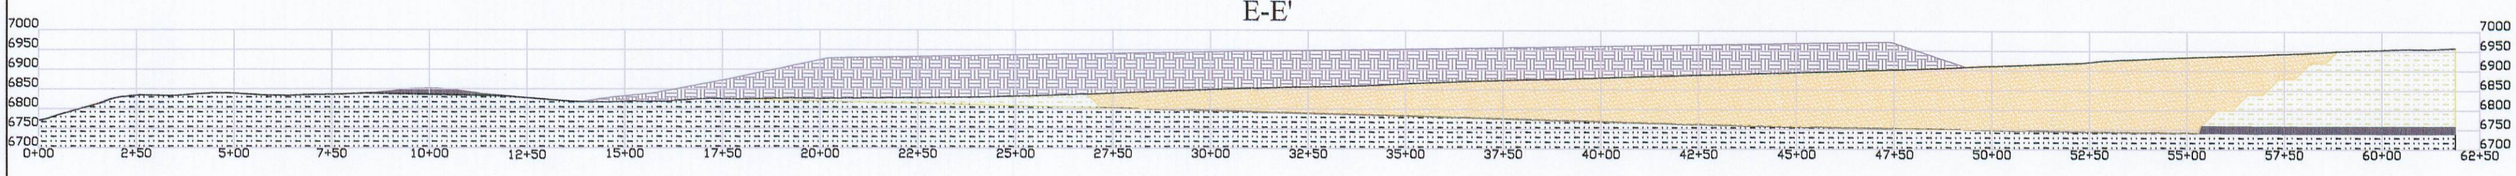

D-D'

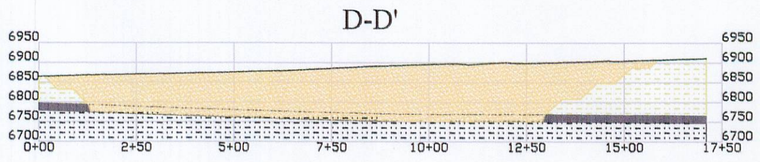

C-C'

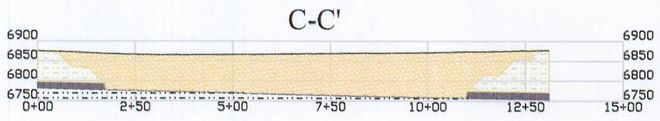

B-B'

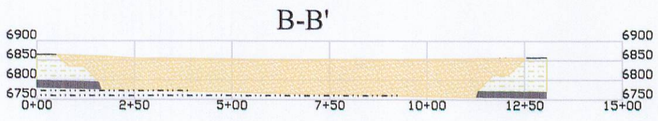

A-A'

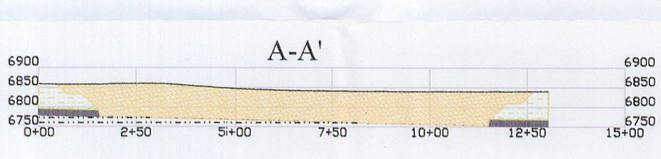

RECEIVED
JUN 14 2007
DIV OF OIL, GAS & MINING

LEGEND:

- EXCESS SPOIL
- PIT OUTLINE
- PRE-MINING SURFACE
- BACKFILL
- OVERBURDEN
- COAL
- DAKOTA FORMATION

DRAWN BY:	CHECKED BY:
C. McCOURT	CRM/APC
DRAWING: 5-36	DATE: 4/20/07
	SCALE: 1" = 300'
JOB NUMBER: 1400	SHEET

REVISIONS

DATE:	BY:

POST MINING TOPOGRAPHY

Preferred Scenario CROSS SECTIONS

COAL HOLLOW PROJECT
ALTON, UTAH

DRAWING: 5-36

Registered Professional Engineer
275875-2202
CHRIS R. McCOURT
6-2-07
State of Utah

Alton Coal Development
Coal Hollow Project
615 North, 400 East
P.O. Box 1230
Huntington, Utah 84528
Phone (435)687-5310
Fax (435)687-5311