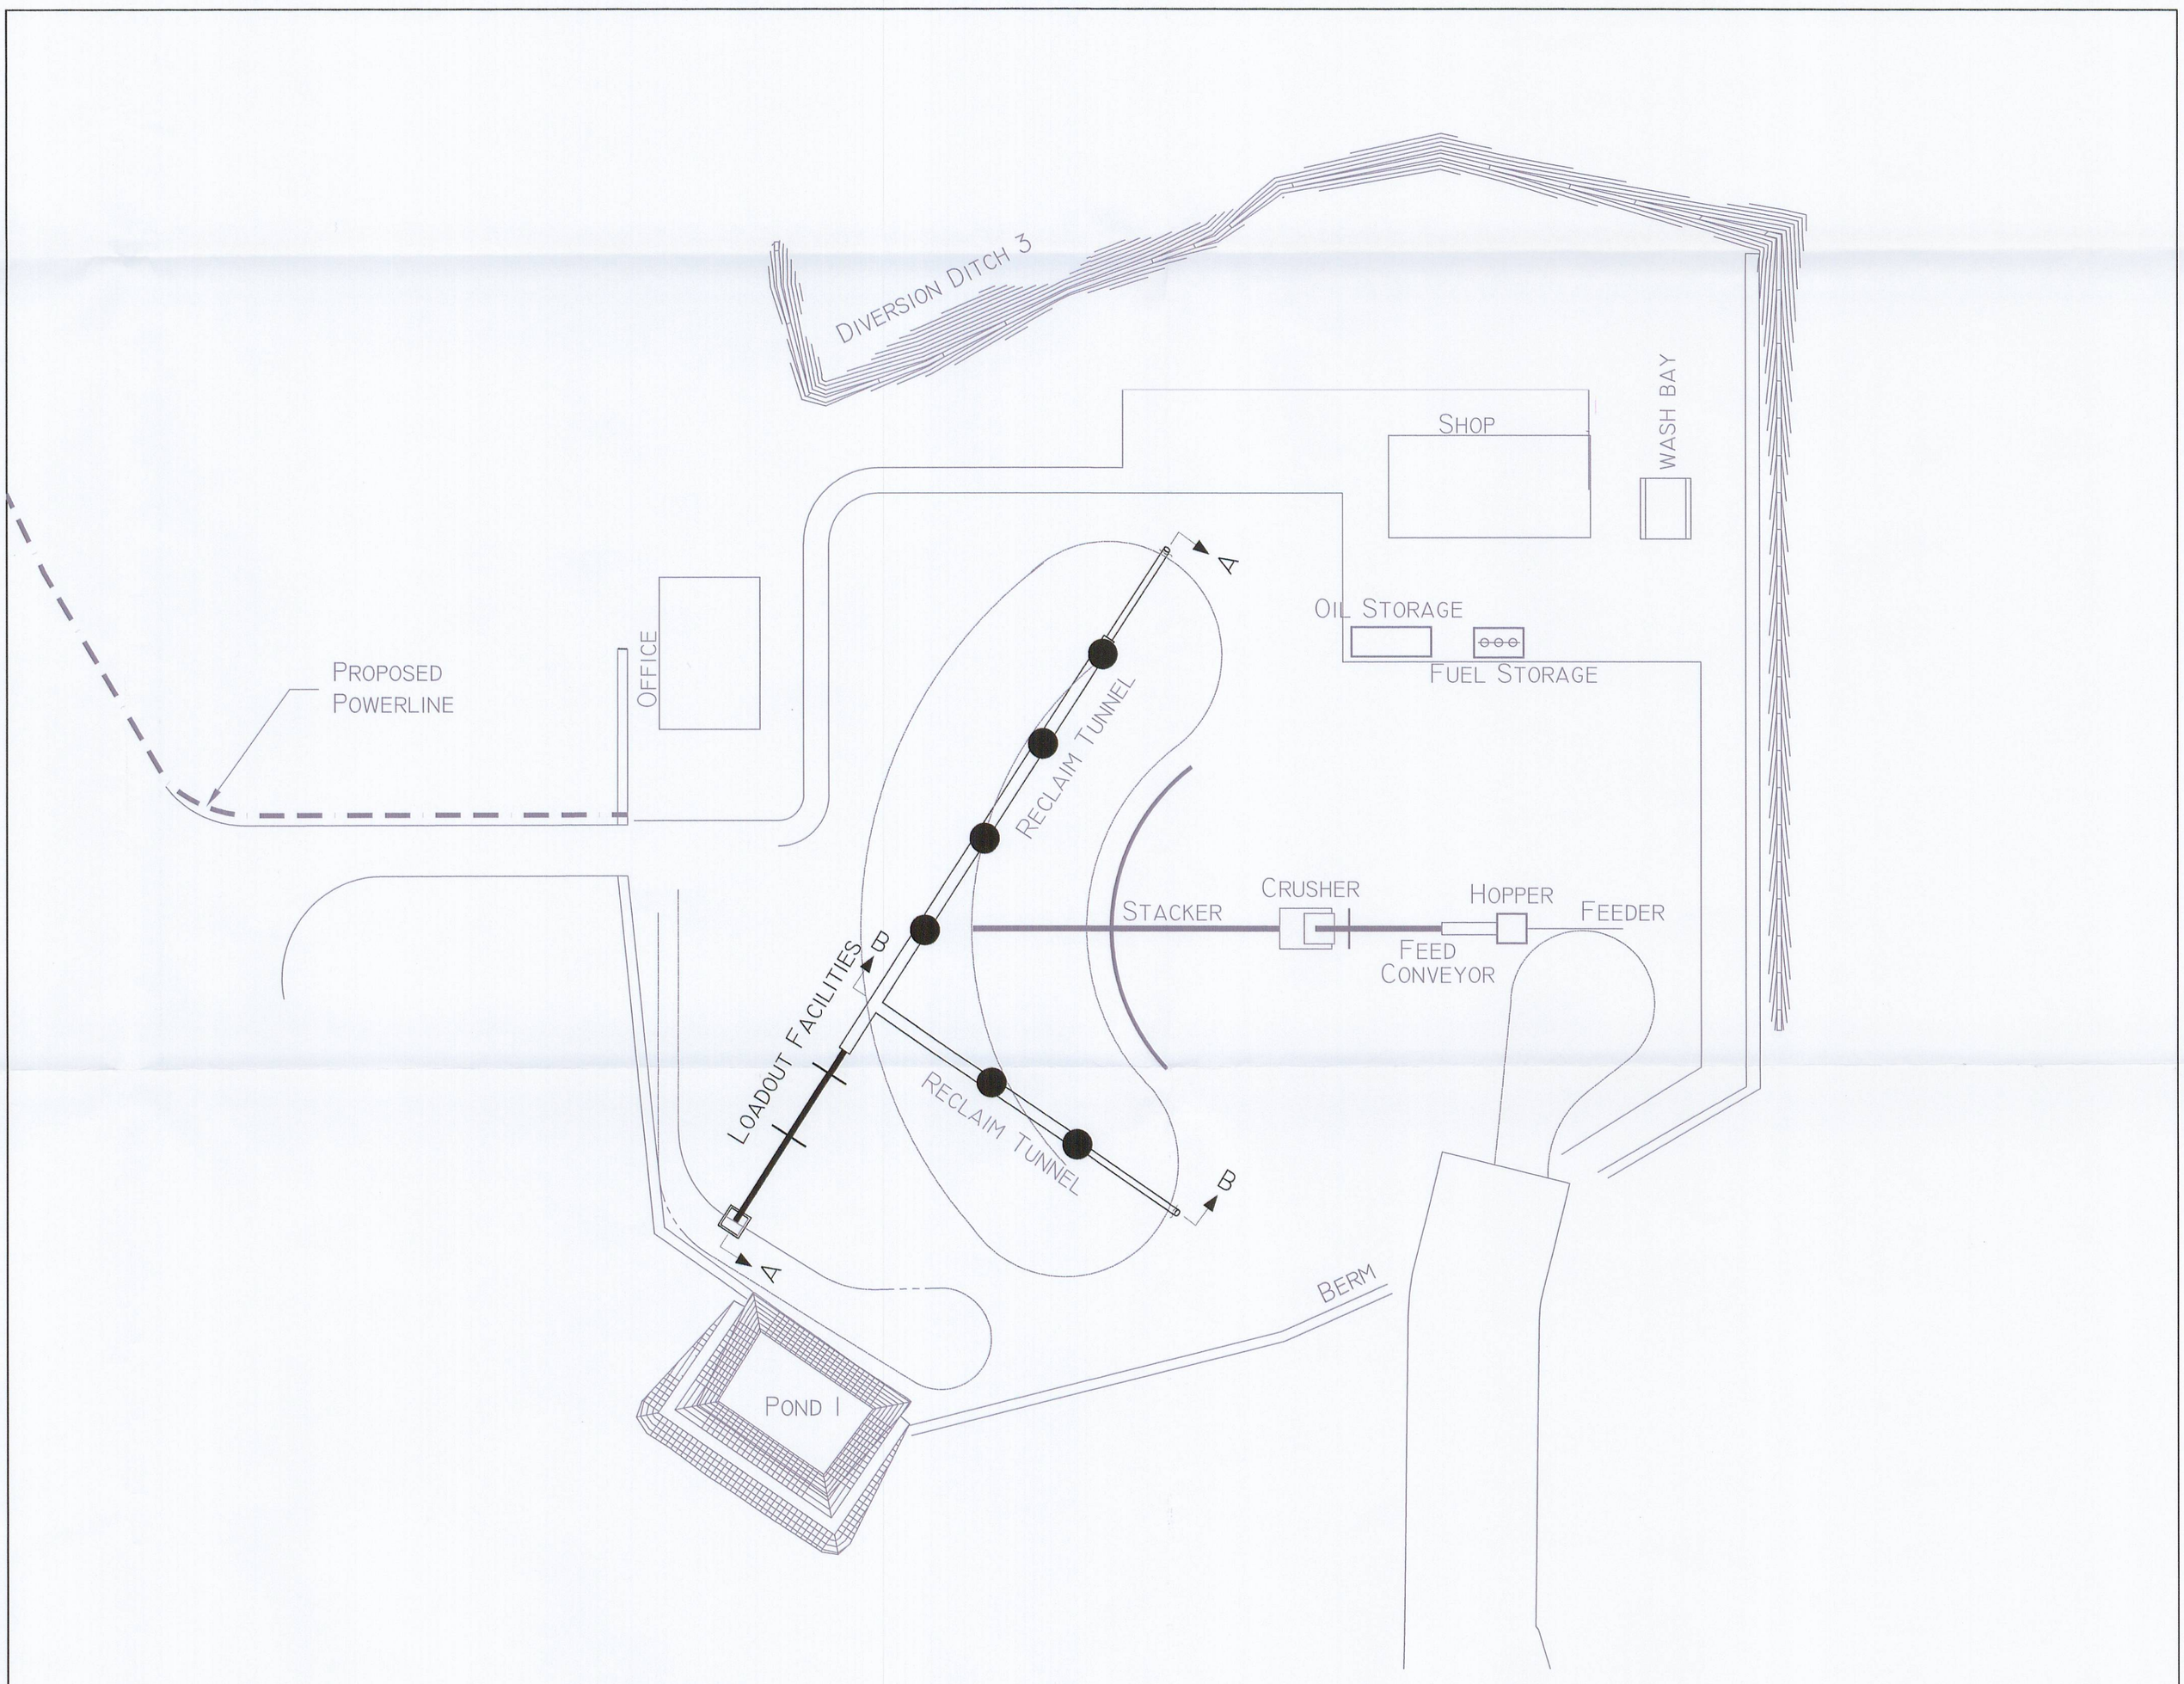

PLAN VIEW

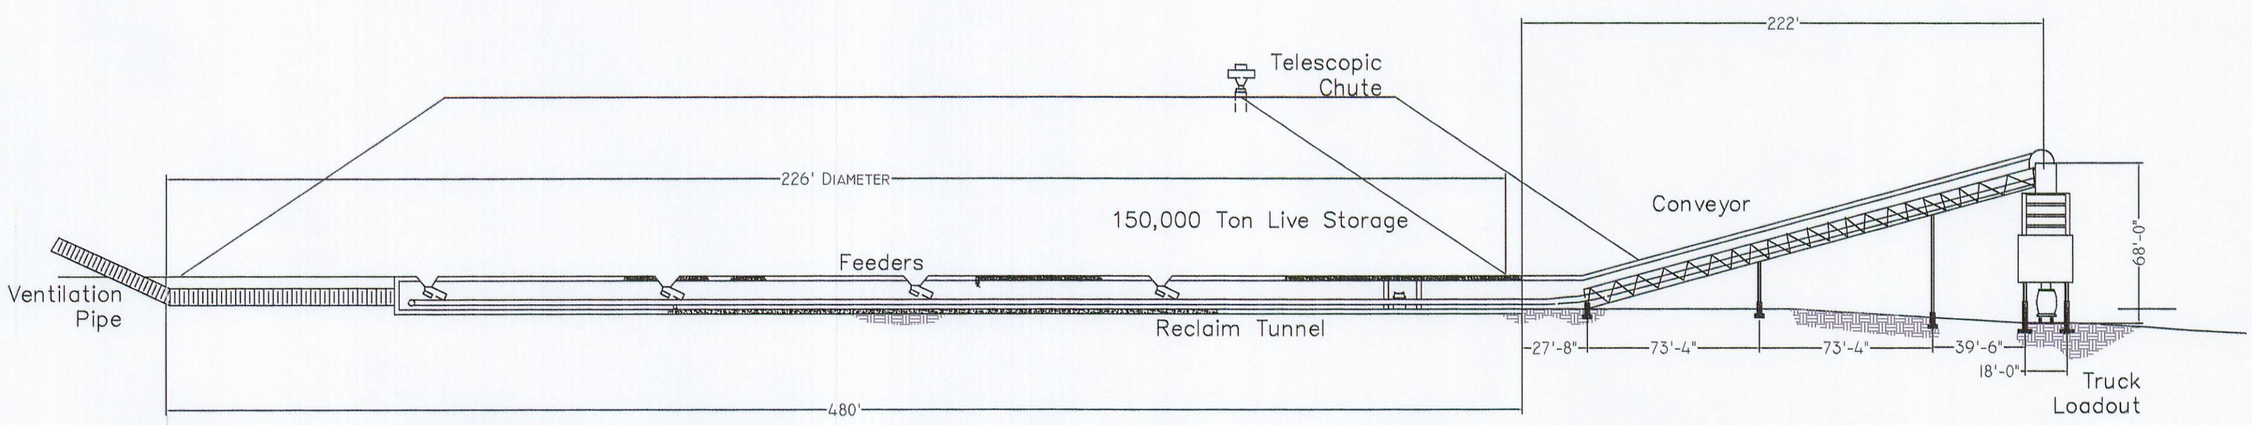

SECTION A-A
NTS

NOTE: NOT DESIGNED FOR CONSTRUCTION, FOR BONDING PURPOSES ONLY.

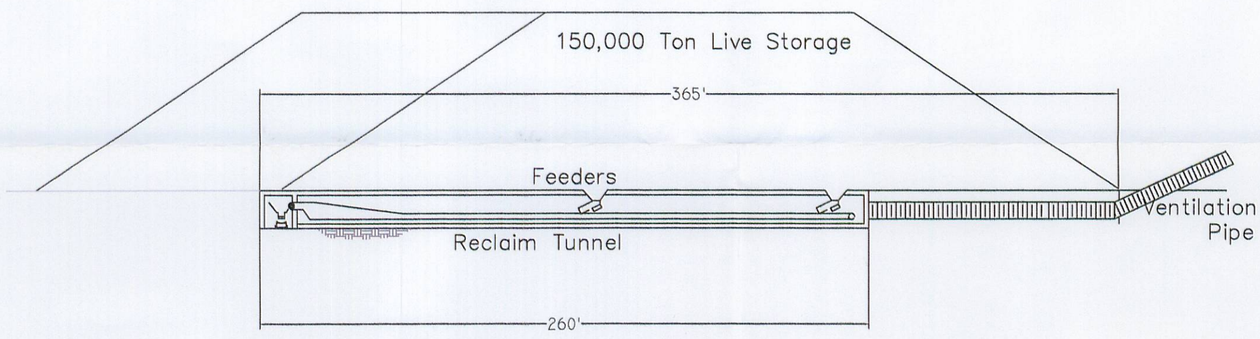

SECTION B-B
NTS

NOTE: NOT DESIGNED FOR CONSTRUCTION, FOR BONDING PURPOSES ONLY.

LEGEND:	DRAWN BY: L. JOHNSON	CHECKED BY: CRM/APC
	DRAWING: 5-4	DATE: 4/20/07
		SCALE: 1" = 100'
	JOB NUMBER: 1400	SHEET

REVISIONS	
DATE:	BY:

LOADOUT ELEVATIONS

RECEIVED
JUN 14 2007
DIV. OF OIL, GAS & MINING

COAL HOLLOW PROJECT
ALTON, UTAH

DRAWING: 5-4

Registered Professional Engineer
275875-2202
CHRIS R. McCOURT
5-31-07
State of Utah

Alton Coal Development
Coal Hollow Project
615 North, 400 East
P.O. Box 1230
Huntington, Utah 84528
Phone (435)687-5310
Fax (435)687-5311