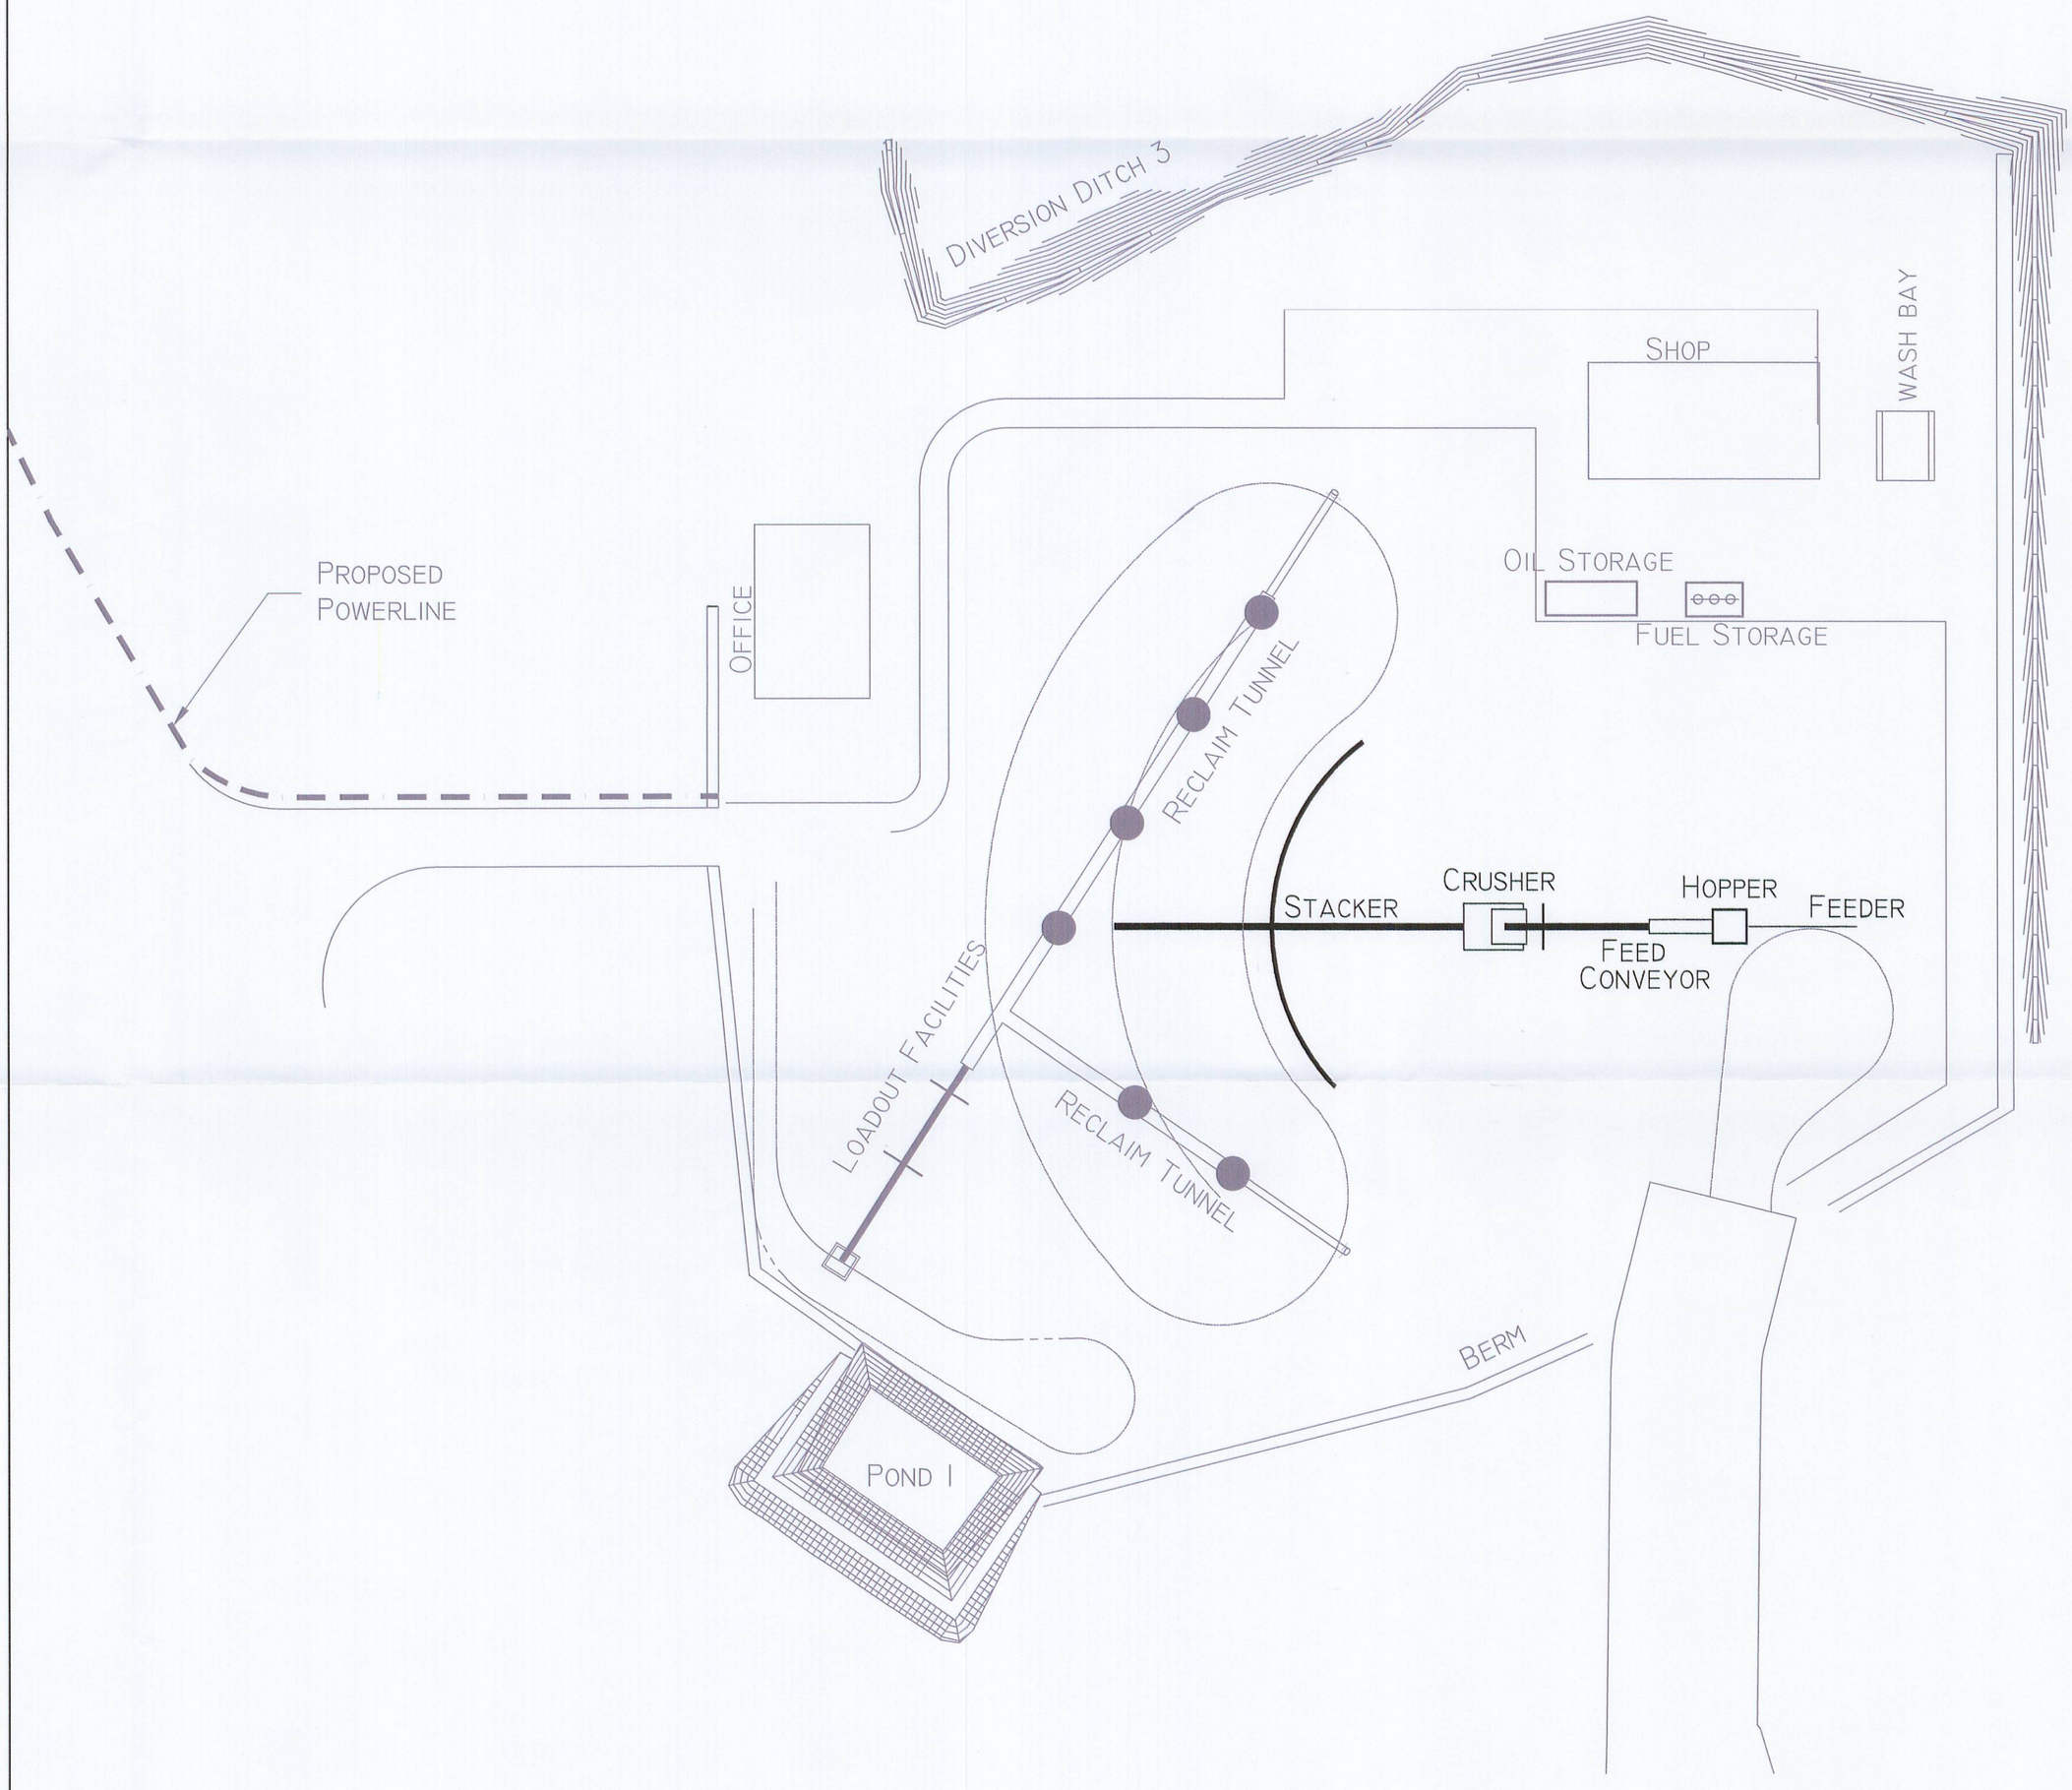

PLAN VIEW

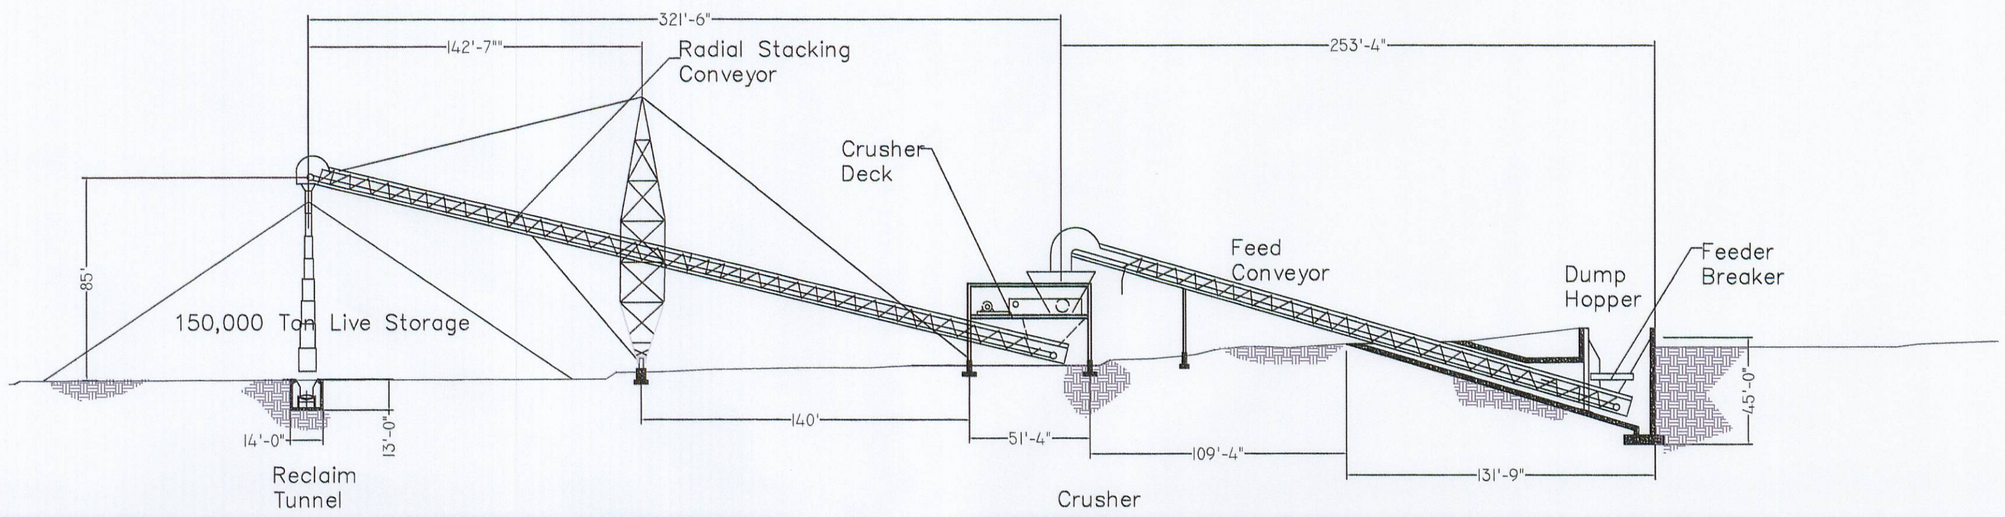

CONVEYOR & CRUSHER ELEVATION

NTS

NOTE: NOT DESIGNED FOR CONSTRUCTION, FOR BONDING PURPOSES ONLY.

LEGEND:	DRAWN BY: L. JOHNSON	CHECKED BY: CRM/APC	REVISIONS		CONVEYOR & CRUSHER ELEVATION		
	DRAWING: 5-5	DATE: 4/20/07	DATE:	BY:	RECEIVED JUN 14 2007 DIV. OF OIL, GAS & MINING		Alton Coal Development Coal Hollow Project
		SCALE: 1" = 100'			COAL HOLLOW PROJECT ALTON, UTAH	Registered Professional Engineer 275875-2202 CHRIS R. McCOURT 5-31-07 State of Utah	615 North, 400 East P.O. Box 1230 Huntington, Utah 84528 Phone (435)687-5310 Fax (435)687-5311
	JOB NUMBER: 1400	SHEET			DRAWING: 5-5		