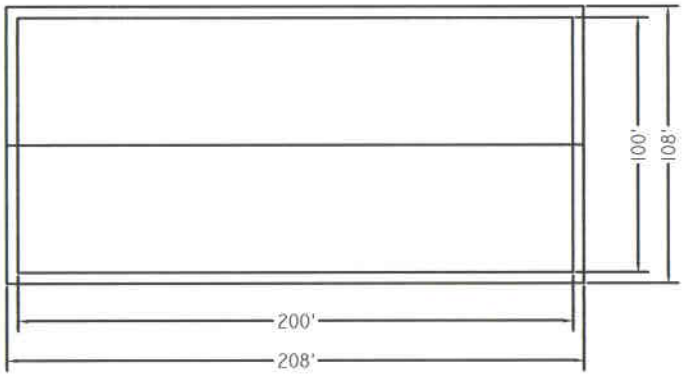

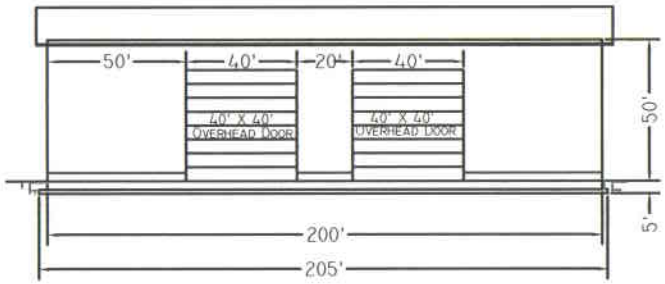

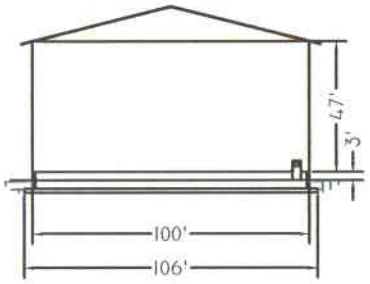

SHOP (200' X 100' X 50' HIGH)

RECEIVED
JUN 14 2007
DIV. OF OIL, GAS & MINING

NOTE: NOT DESIGNED FOR CONSTRUCTION, FOR BONDING PURPOSES ONLY.

DRAWN BY: L. JOHNSON	CHECKED BY: CRM/APC	MAINTENANCE SHOP ELEVATION VIEW COAL HOLLOW PROJECT ALTON, UTAH DRAWING: 5-7	Registered Professional Engineer 275875-2202 CHRIS R. McCOURT 5-31-07 State of Utah	Alton Coal Development Coal Hollow Project 615 North, 400 East P.O. Box 1230 Huntington, Utah 84528 Phone (435)687-5310 Fax (435)687-5311
DRAWING: 5-7	DATE: 04/20/07			
	SCALE: NTS			
JOB NUMBER: 1400	SHEET			