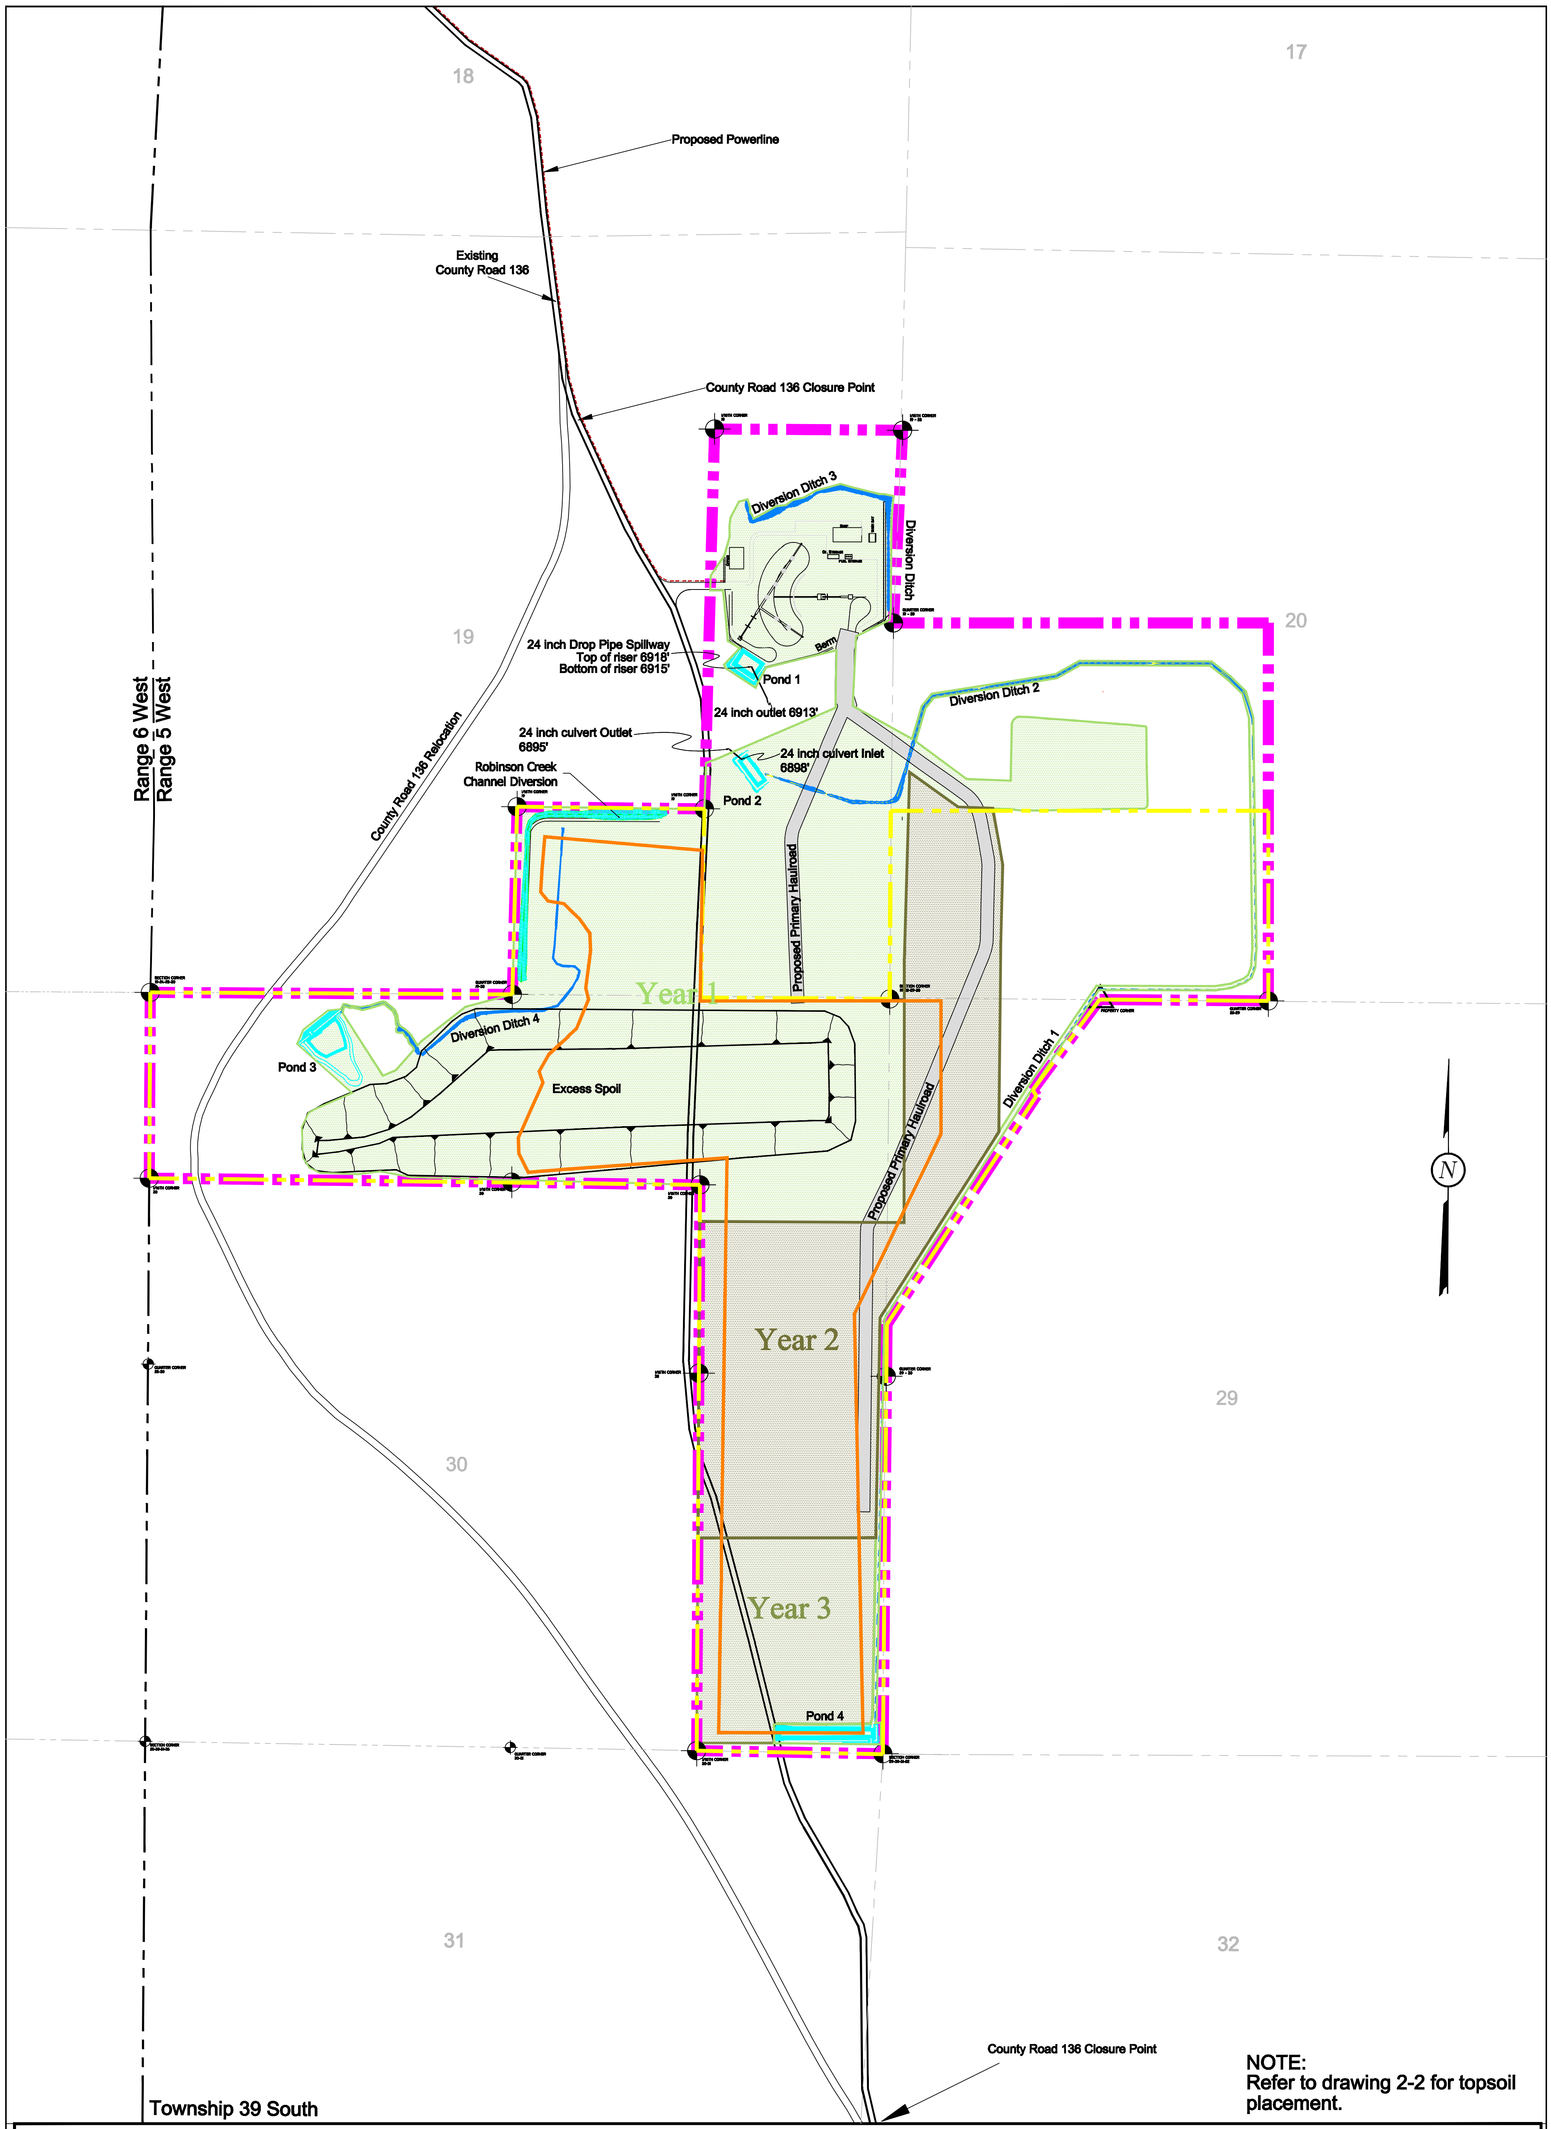

NOTE:
Refer to drawing 2-2 for topsoil placement.

LEGEND:
- PROJECT AREA
- PRIVATE COAL OWNERSHIP
- COAL RECOVERY LINE
- SECTION LINE
- FOUND SECTION CORNER
- FOUND PROPERTY CORNER
- DIVERSION DITCHES
- PROPOSED SEDIMENT IMPOUNDS
- YEAR 1 DISTURBANCE
- YEAR 2 DISTURBANCE
- YEAR 3 DISTURBANCE
- PROPOSED POWERLINE

DRAWN BY:	CHECKED BY:
C. McCOURT J. STANSFIELD	CRM/APC
DRAWING: 5-3	DATE: 4/20/07
	SCALE: 1" = 500'
JOB NUMBER: 1400	SHEET

REVISIONS	
DATE:	BY:

FACILITIES & STRUCTURES LAYOUT

COAL HOLLOW PROJECT
ALTON, UTAH

DRAWING: 5-3

REGISTERED PROFESSIONAL ENGINEER
275875-2202
CHRIS R. McCOURT
STATE OF UTAH

Alton Coal Development
Coal Hollow Project
615 North, 400 East
P.O. Box 1230
Huntington, Utah 84528
Phone (435)687-5310
Fax (435)687-5311