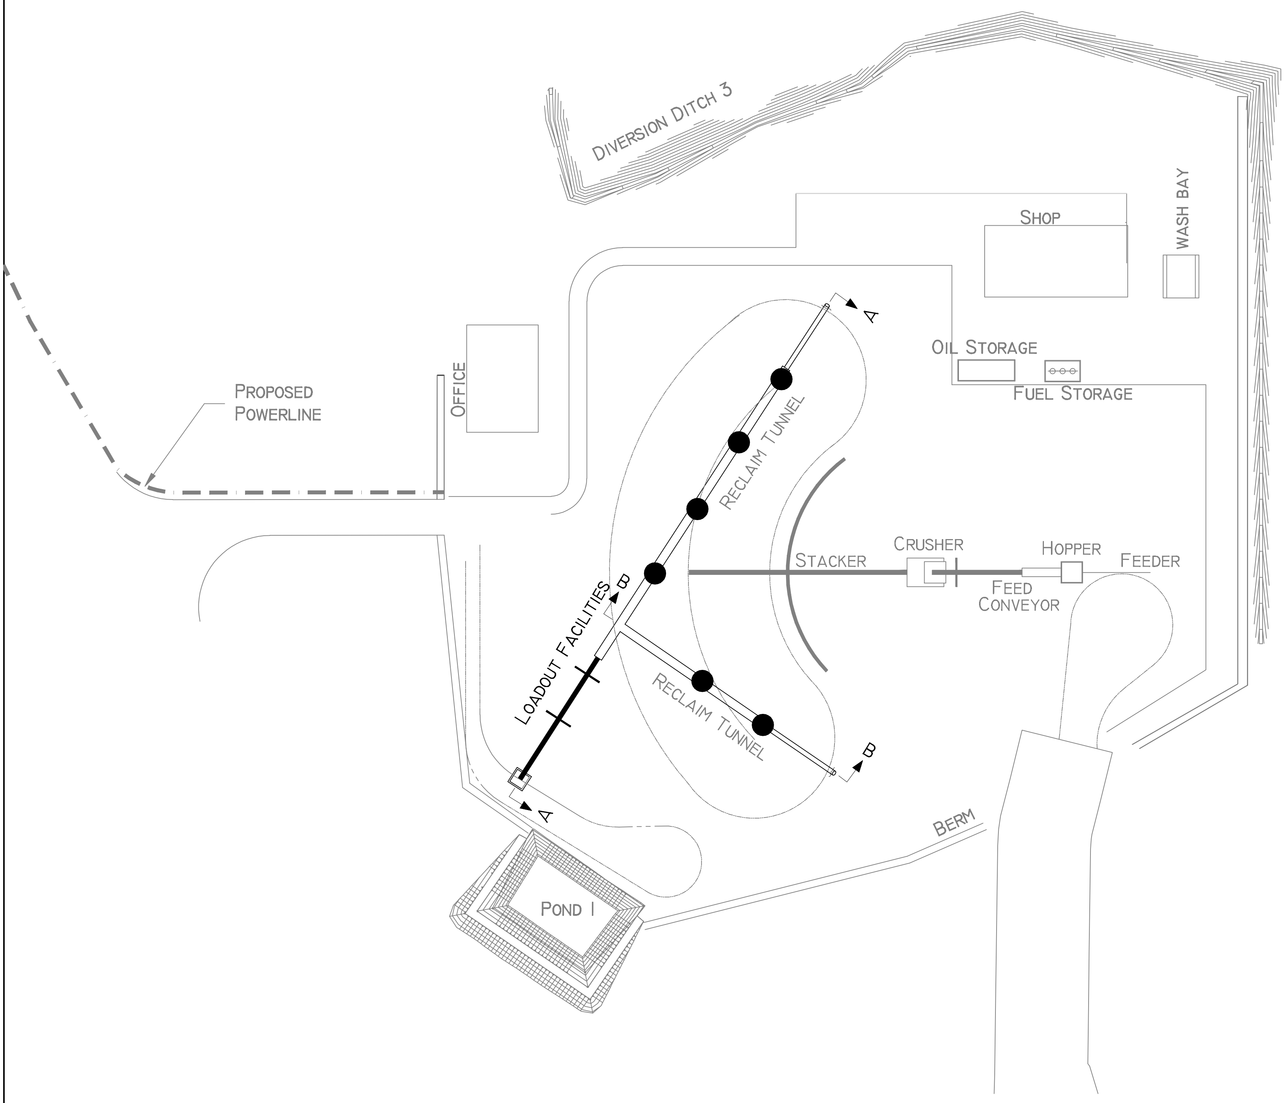

Plan View

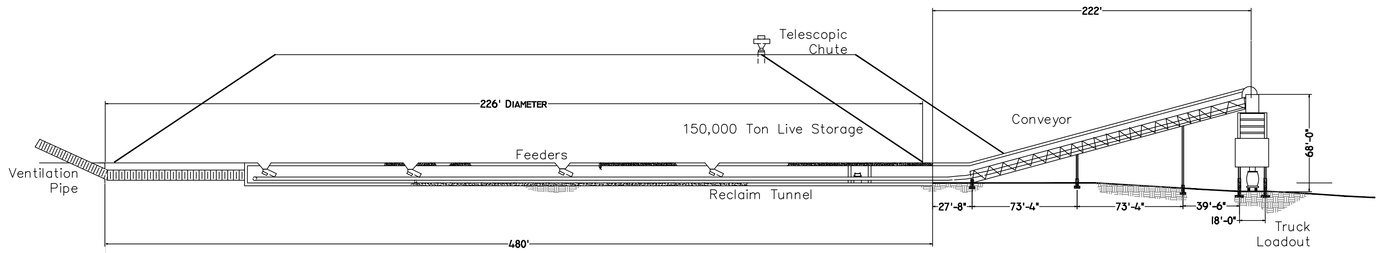

Section A-A
NTS

Note: Not designed for construction, for bonding purposes only.

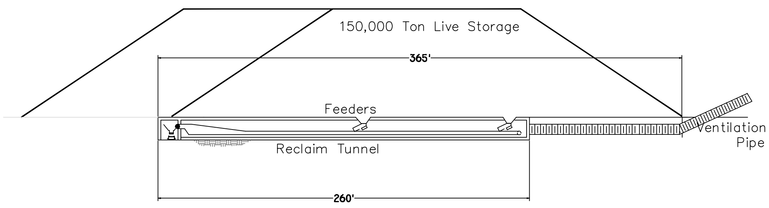

Section B-B
NTS

Note: Not designed for construction, for bonding purposes only.

LEGEND:	DRAWN BY: L. JOHNSON	CHECKED BY: CRM/APC	REVISIONS DATE:	BY:	LOADOUT ELEVATIONS		
	DRAWING: 5-4	DATE: 4/20/07			COAL HOLLOW PROJECT ALTON, UTAH	275875-2202 CHRIS R. McCOURT	Alton Coal Development Coal Hollow Project
		SCALE: 1" = 100'			DRAWING: 5-4		615 North, 400 East P.O. Box 1230 Huntington, Utah 84528 Phone (435)687-5310 Fax (435)687-5311
	JOB NUMBER: 1400	SHEET					