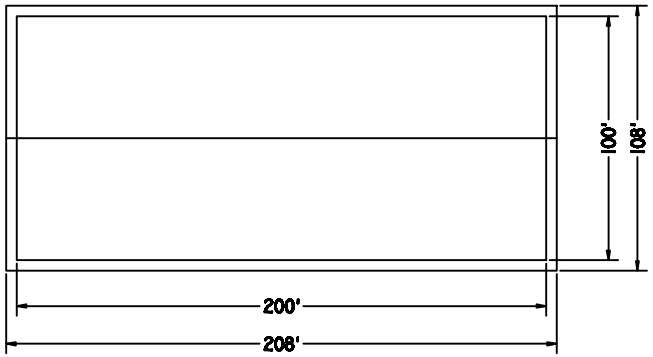


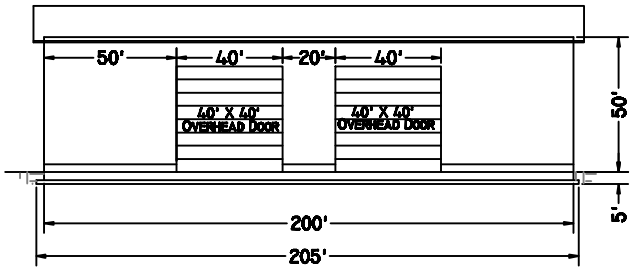


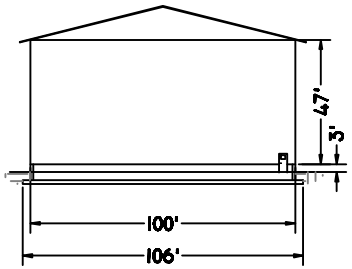


SHOP (200' X 100' X 50' HIGH)

NOTE: NOT DESIGNED FOR CONSTRUCTION, FOR BONDING PURPOSES ONLY.

| | | | | |
|---|---|---|---|---|
| DRAWN BY: L. JOHNSON | CHECKED BY: CRM/APC | **MAINTENANCE SHOP ELEVATION VIEW** | Registered Professional Engineer 275875-2202 CHRIS R. McCOURT State of Utah | Alton Coal Development Coal Hollow Project |
| DRAWING: 5-7 | DATE: 04/20/07 | **COAL HOLLOW PROJECT ALTON, UTAH** | | 615 North, 400 East P.O. Box 1230 Huntington, Utah 84528 Phone (435)687-5310 Fax (435)687-5311 |
| | SCALE: NTS | | | |
| JOB NUMBER: 1400 | SHEET | **DRAWING: 5-7** | | |