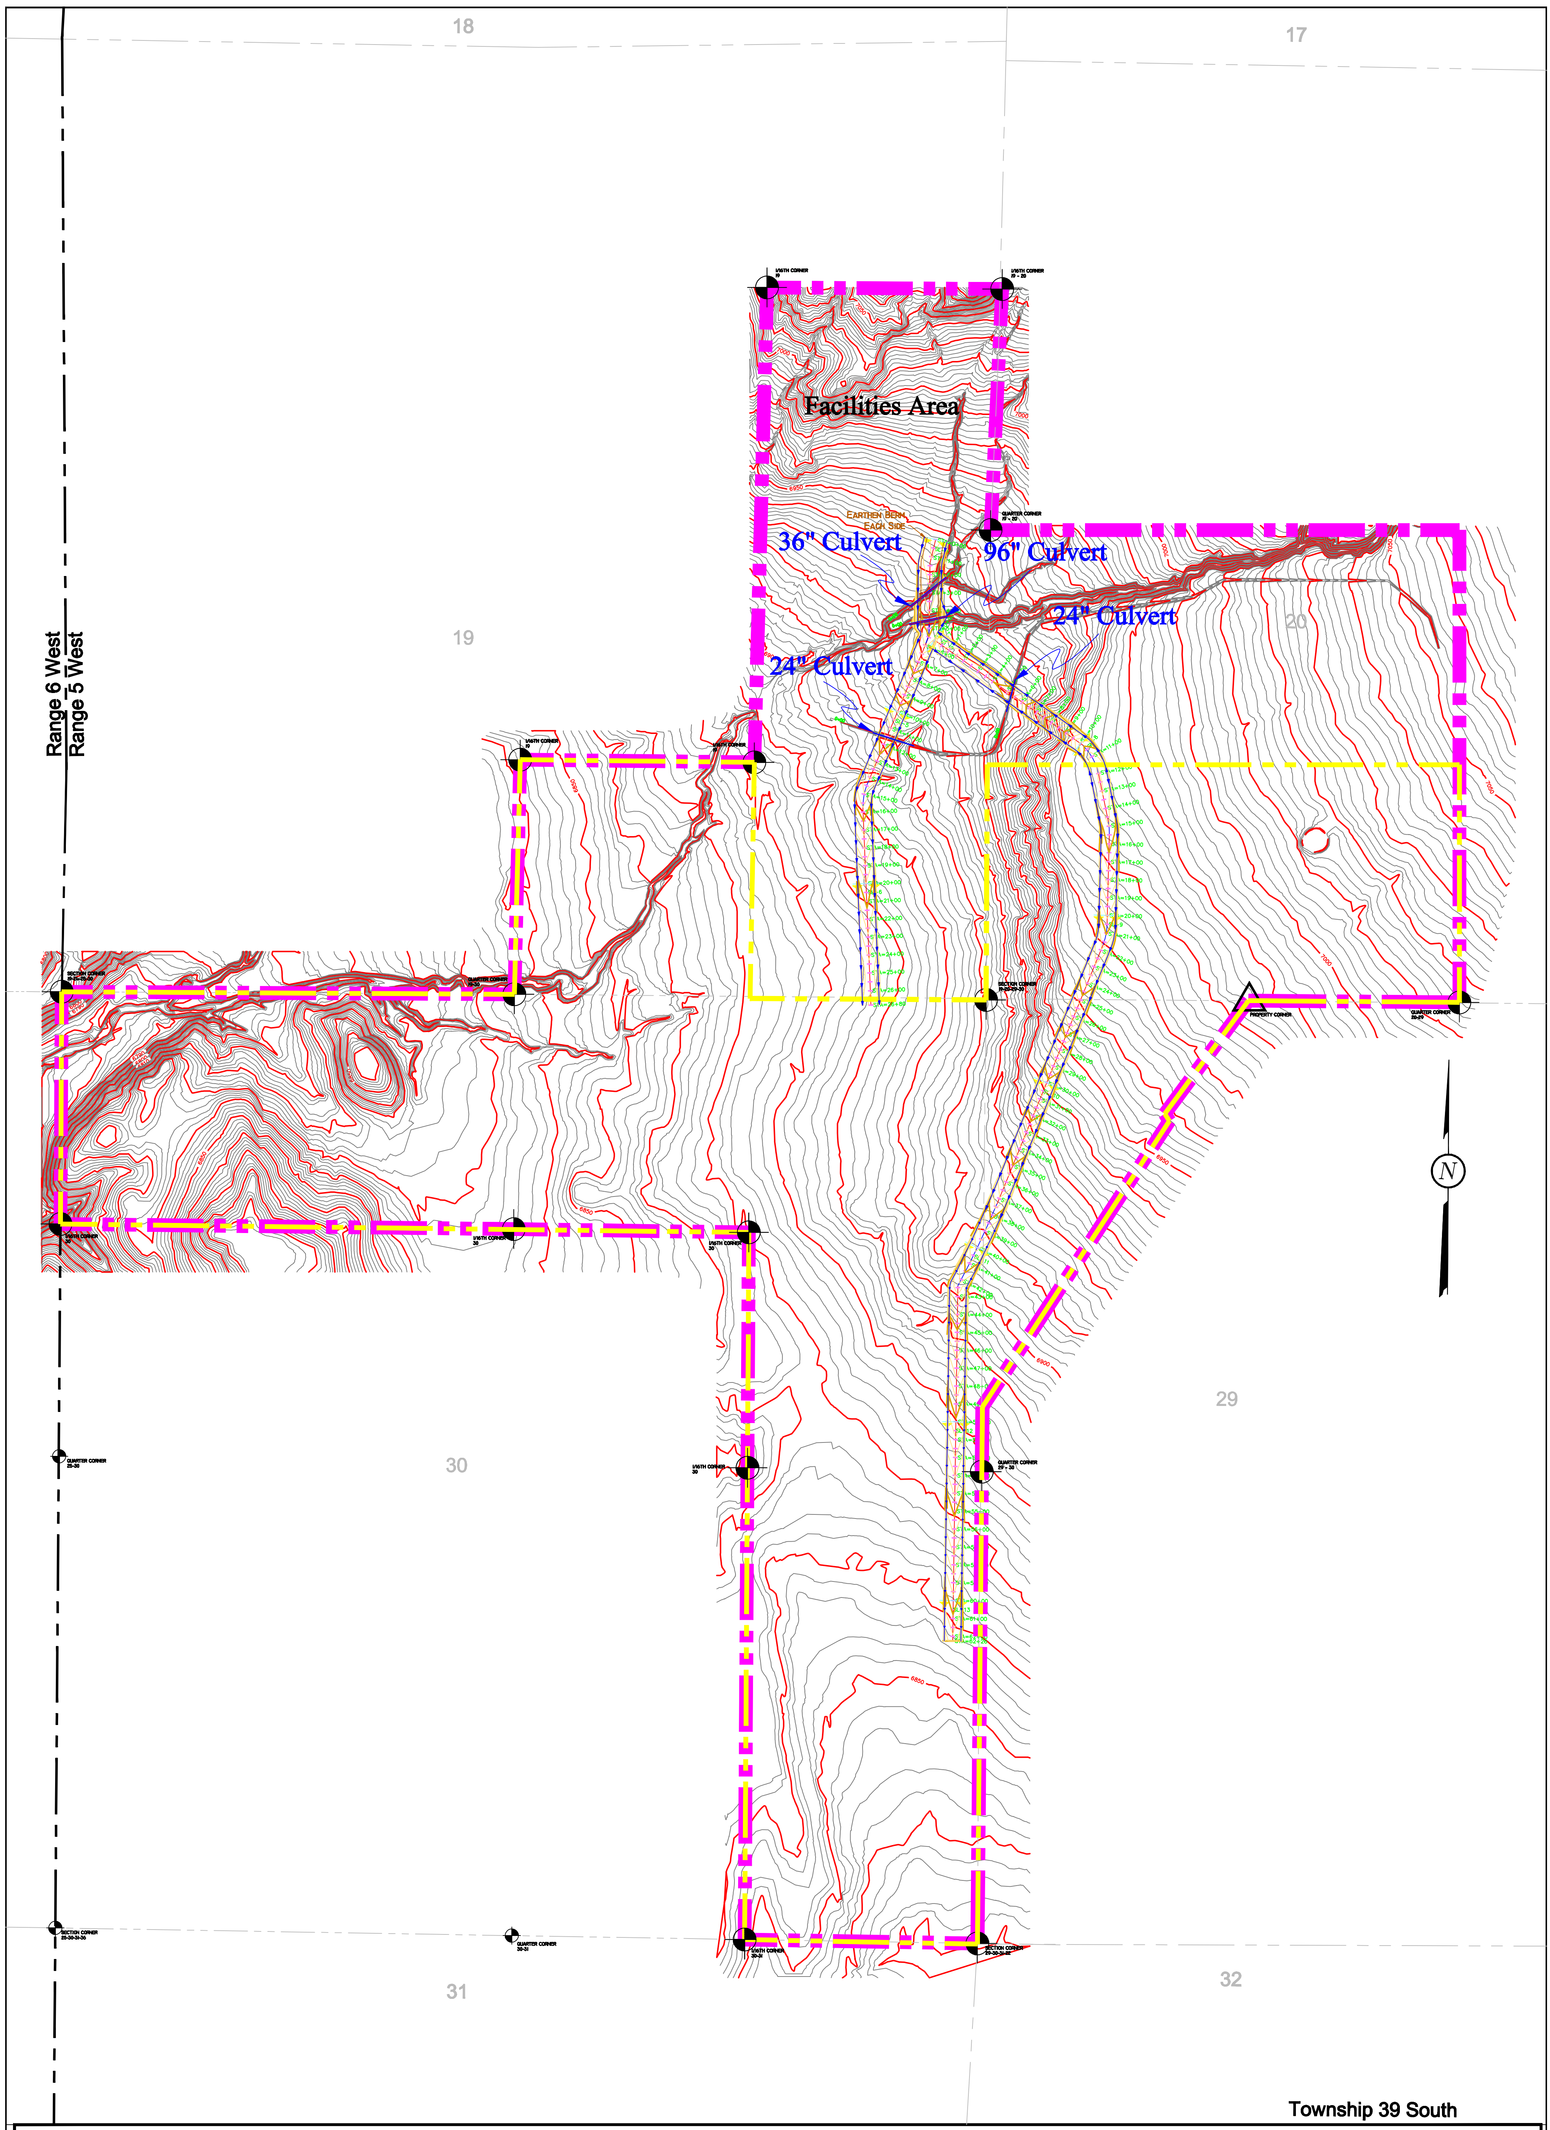

LEGEND:

- PROJECT AREA
- PRIVATE COAL OWNERSHIP
- COAL LINE BOUNDARY
- SECTION LINE
- FOUND SECTION CORNER
- FOUND PROPERTY CORNER

DRAWN BY:	CHECKED BY:
J. STANSFIELD	CRM/APC
DRAWING: 5-22	DATE: 4/20/07
	SCALE: 1" = 400'
JOB NUMBER: 1400	SHEET

REVISIONS	
DATE:	BY:

PRIMARY ROADS PLAN VIEW

COAL HOLLOW PROJECT
ALTON, UTAH

DRAWING: 5-22

275875-2202
CHRIS R. McCOURT

Alton Coal Development
Coal Hollow Project
615 North, 400 East
P.O. Box 1230
Huntington, Utah 84528
Phone (435)687-5310
Fax (435)687-5311