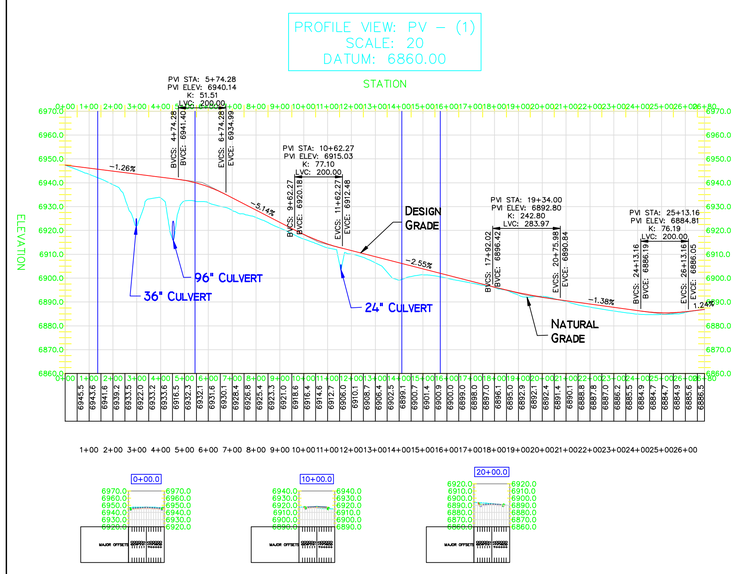

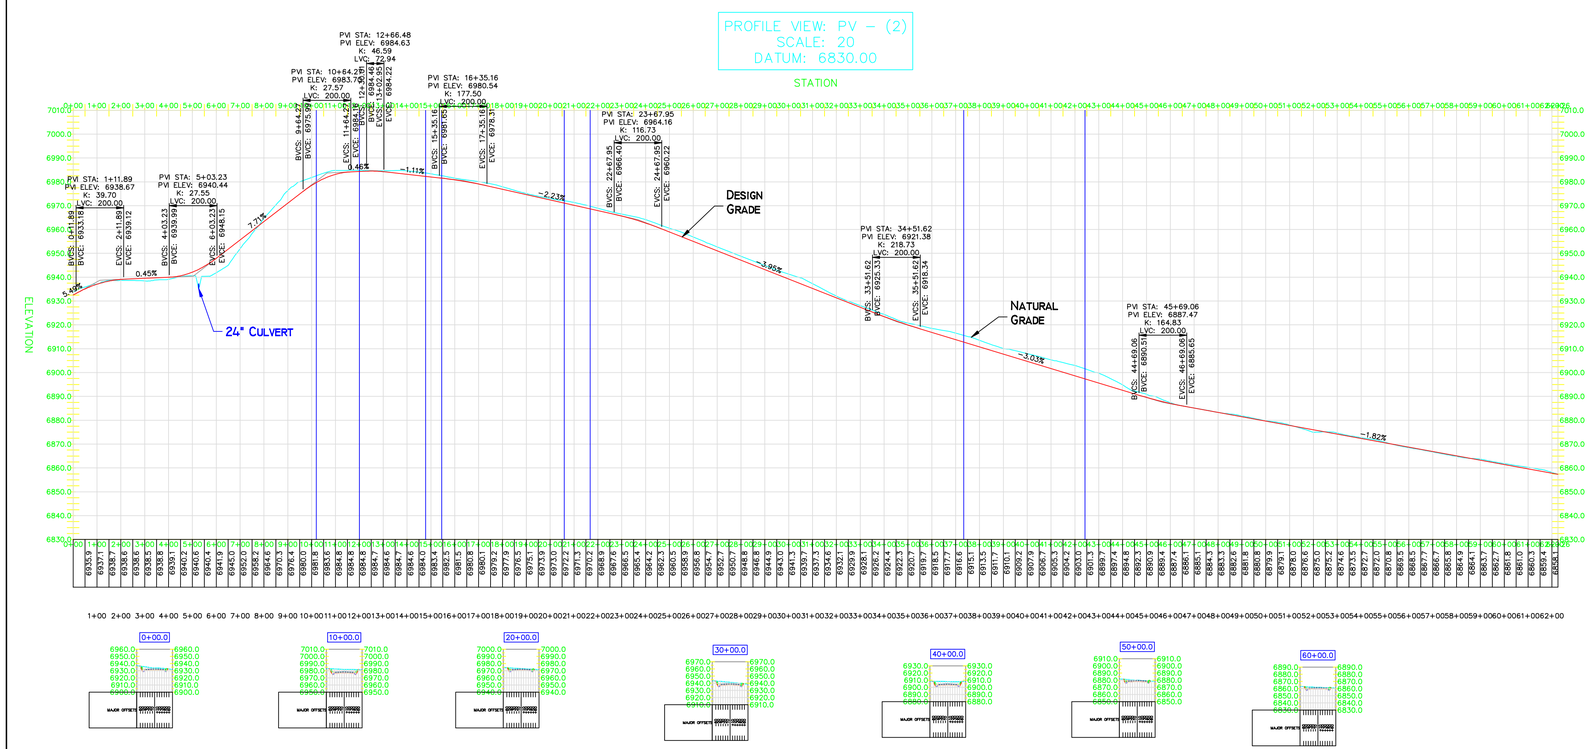

TYPICAL CROSS SECTION

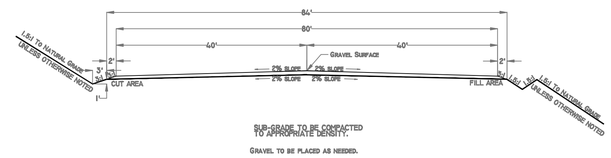

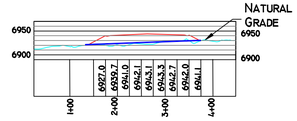

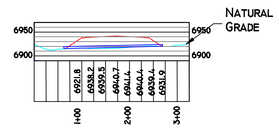

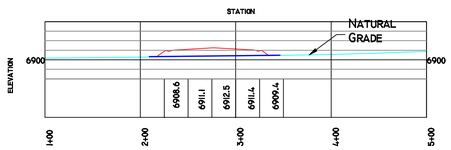

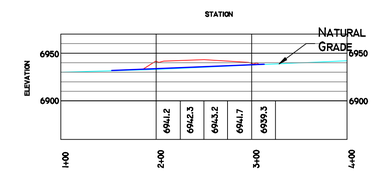

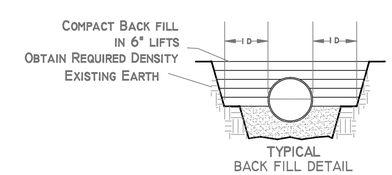

EARTHEN BERM DETAIL

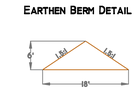

Coal Hollow Project
615 North, 400 East
P.O. Box 1230
Huntington, Utah 84528
Phone (435)687-5310
Fax (435)687-5311

275875-2202
CHRIS R. McCOURT
Registered Professional Engineer
State of Utah

PRIMARY ROADS CROSS SECTION & DETAIL

COAL HOLLOW PROJECT
ALTON, UTAH

DRAWING: 5-23

REVISIONS

DATE:	BY:

DRAWN BY: J. STANSFIELD	CHECKED BY: CRM/APC
DRAWING: 5-23	DATE: 04/20/07
	SCALE: 1" = 300'
JOB NUMBER: 1400	SHEET

LEGEND: